5/28/99

-Y24-

PROJECT REFERENCE NO.	SHEET NO.
R-2577A	49

ROADWAY DESIGN ENGINEER

NORTH CAROLINA PROFESSIONAL SEAL 040869 ENGINEER SCOTT D. BLEVINS
Docusigned by: 3/6/2024

HYDRAULICS ENGINEER

NORTH CAROLINA PROFESSIONAL SEAL 040869 ENGINEER ROBERT B. HUSKEY
Docusigned by: 3/6/2024

DOCUMENT NOT CONSIDERED FINAL UNLESS ALL SIGNATURES COMPLETED

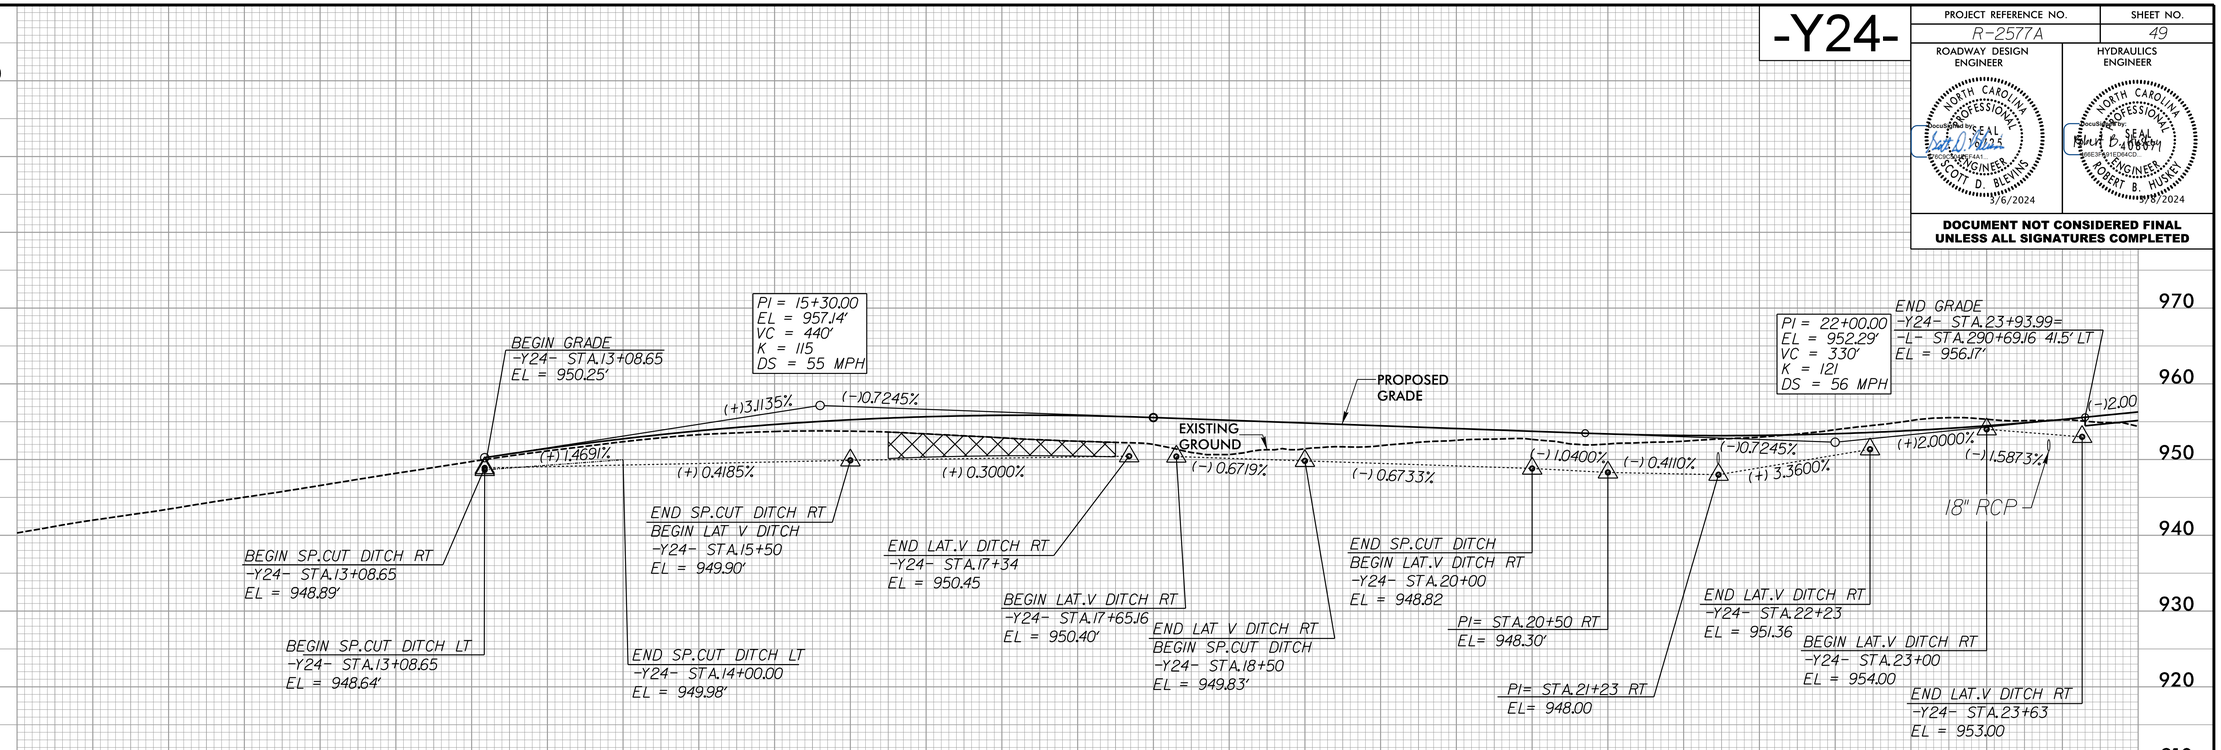

-Y23A-

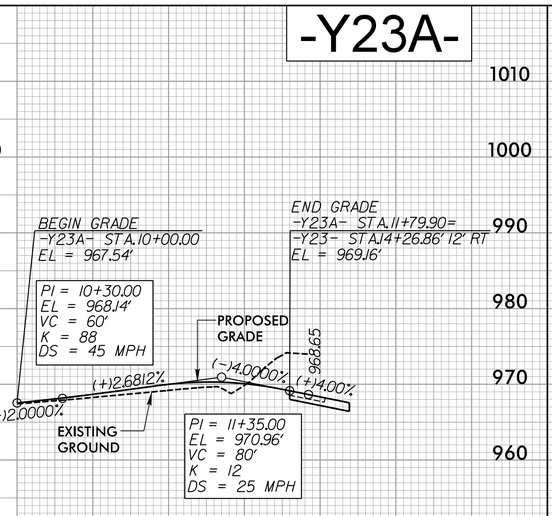

-Y25-

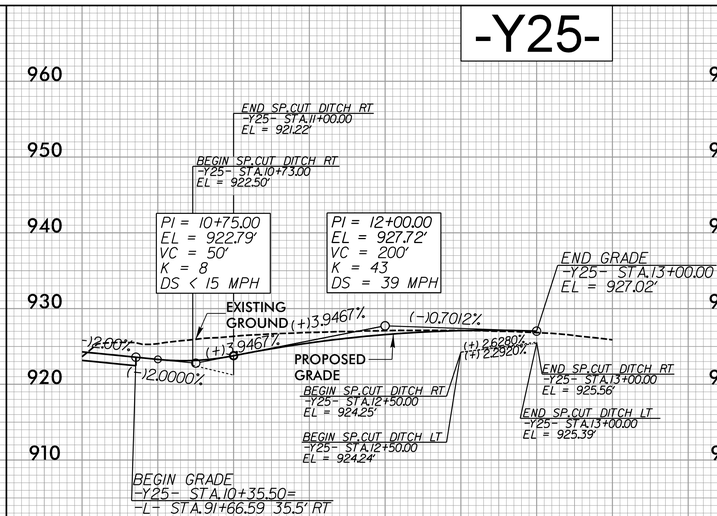

-D2-

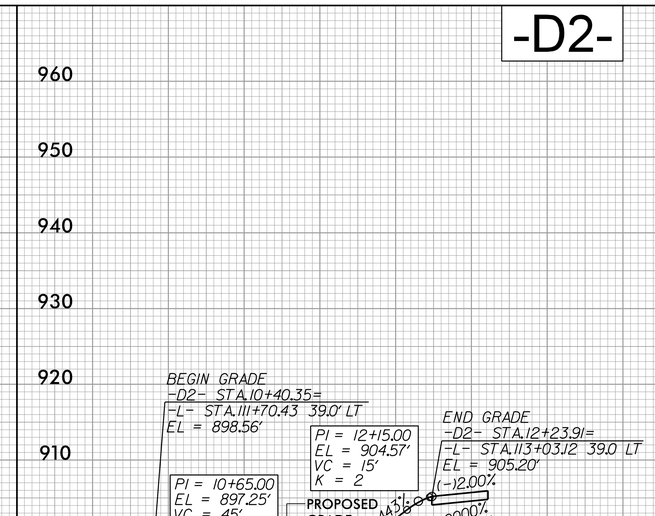

LEFT DITCH

RIGHT DITCH

UNDERCUT

FOR –Y23A– PLAN SEE SHT. 30
FOR –Y24– PLAN SEE SHT. 27
FOR –Y25– PLAN SEE SHT. 11
FOR –D2– PLAN SEE SHT. 13

RK&K
P: (919) 878-9560
8601 Six Forks Road, Forum 1, Suite 700
Raleigh, North Carolina 27615-3960
NC License No. F-0112
Engineers | Construction Managers | Planners | Scientists
www.rkk.com
Responsive People | Creative Solutions

12/7/2023
RK&K Roadway\PROJ\R-2577A_Rdy_pf149.dgn
(Upper)