PROJ. REFERENCE NO.	SHEET NO.
R-2577A	TMP-28

RK&K
P: (919) 878-9560
8601 Six Forks Road, Forum 1,Suite 700
Raleigh, North Carolina 27615-3960
NC License No. F-0112
Engineers | Construction Managers | Planners | Scientists
www.rkk.com
Responsive People | Creative Solutions

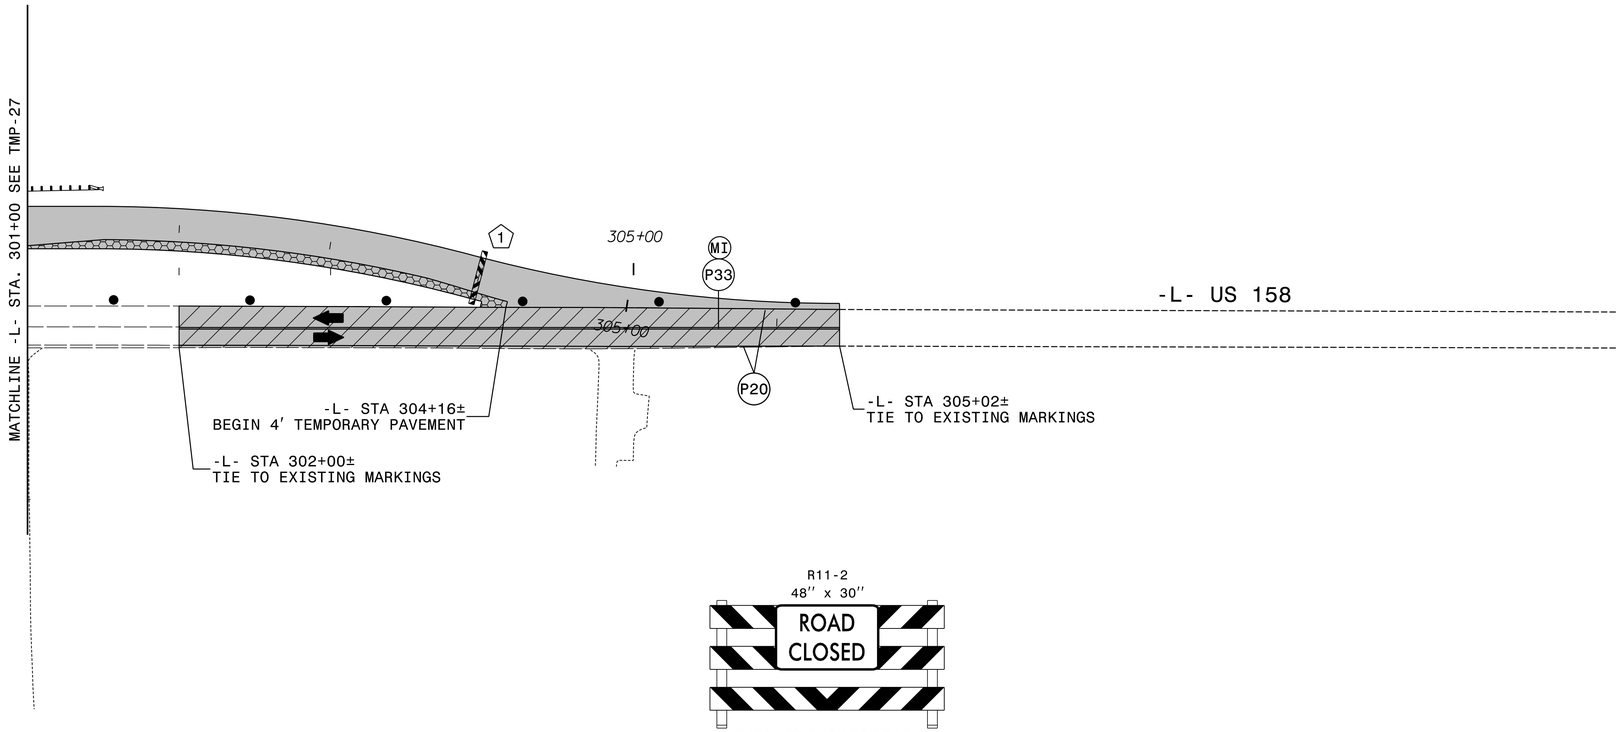

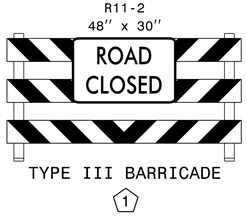

TYPE III BARRICADE
1

APPROVED: DocuSigned by: Kevin Bisby BDD8D2628912474...
DATE: 3/7/2024
SEAL

NORTH CAROLINA PROFESSIONAL SEAL 21047 ENGINEER KEVIN W. BISBY

DOCUMENT NOT CONSIDERED FINAL UNLESS ALL SIGNATURES COMPLETED

DIVISION OF HIGHWAYS · STATE OF NORTH CAROLINA · DEPARTMENT OF TRANSPORTATION · WORK ZONE TRAFFIC CONTROL

PHASE I - STEP 2

3/7/2024
R-2577A_tmp_psh28.dgn
kbisby