PROJ. REFERENCE NO.	SHEET NO.
R-2577A	TMP-141

RK&K
P: (919) 878-9560
8601 Six Forks Road, Forum 1,Suite 700
Raleigh, North Carolina 27615-3960
NC License No. F-0112
Engineers | Construction Managers | Planners | Scientists
www.rkk.com
Responsive People | Creative Solutions

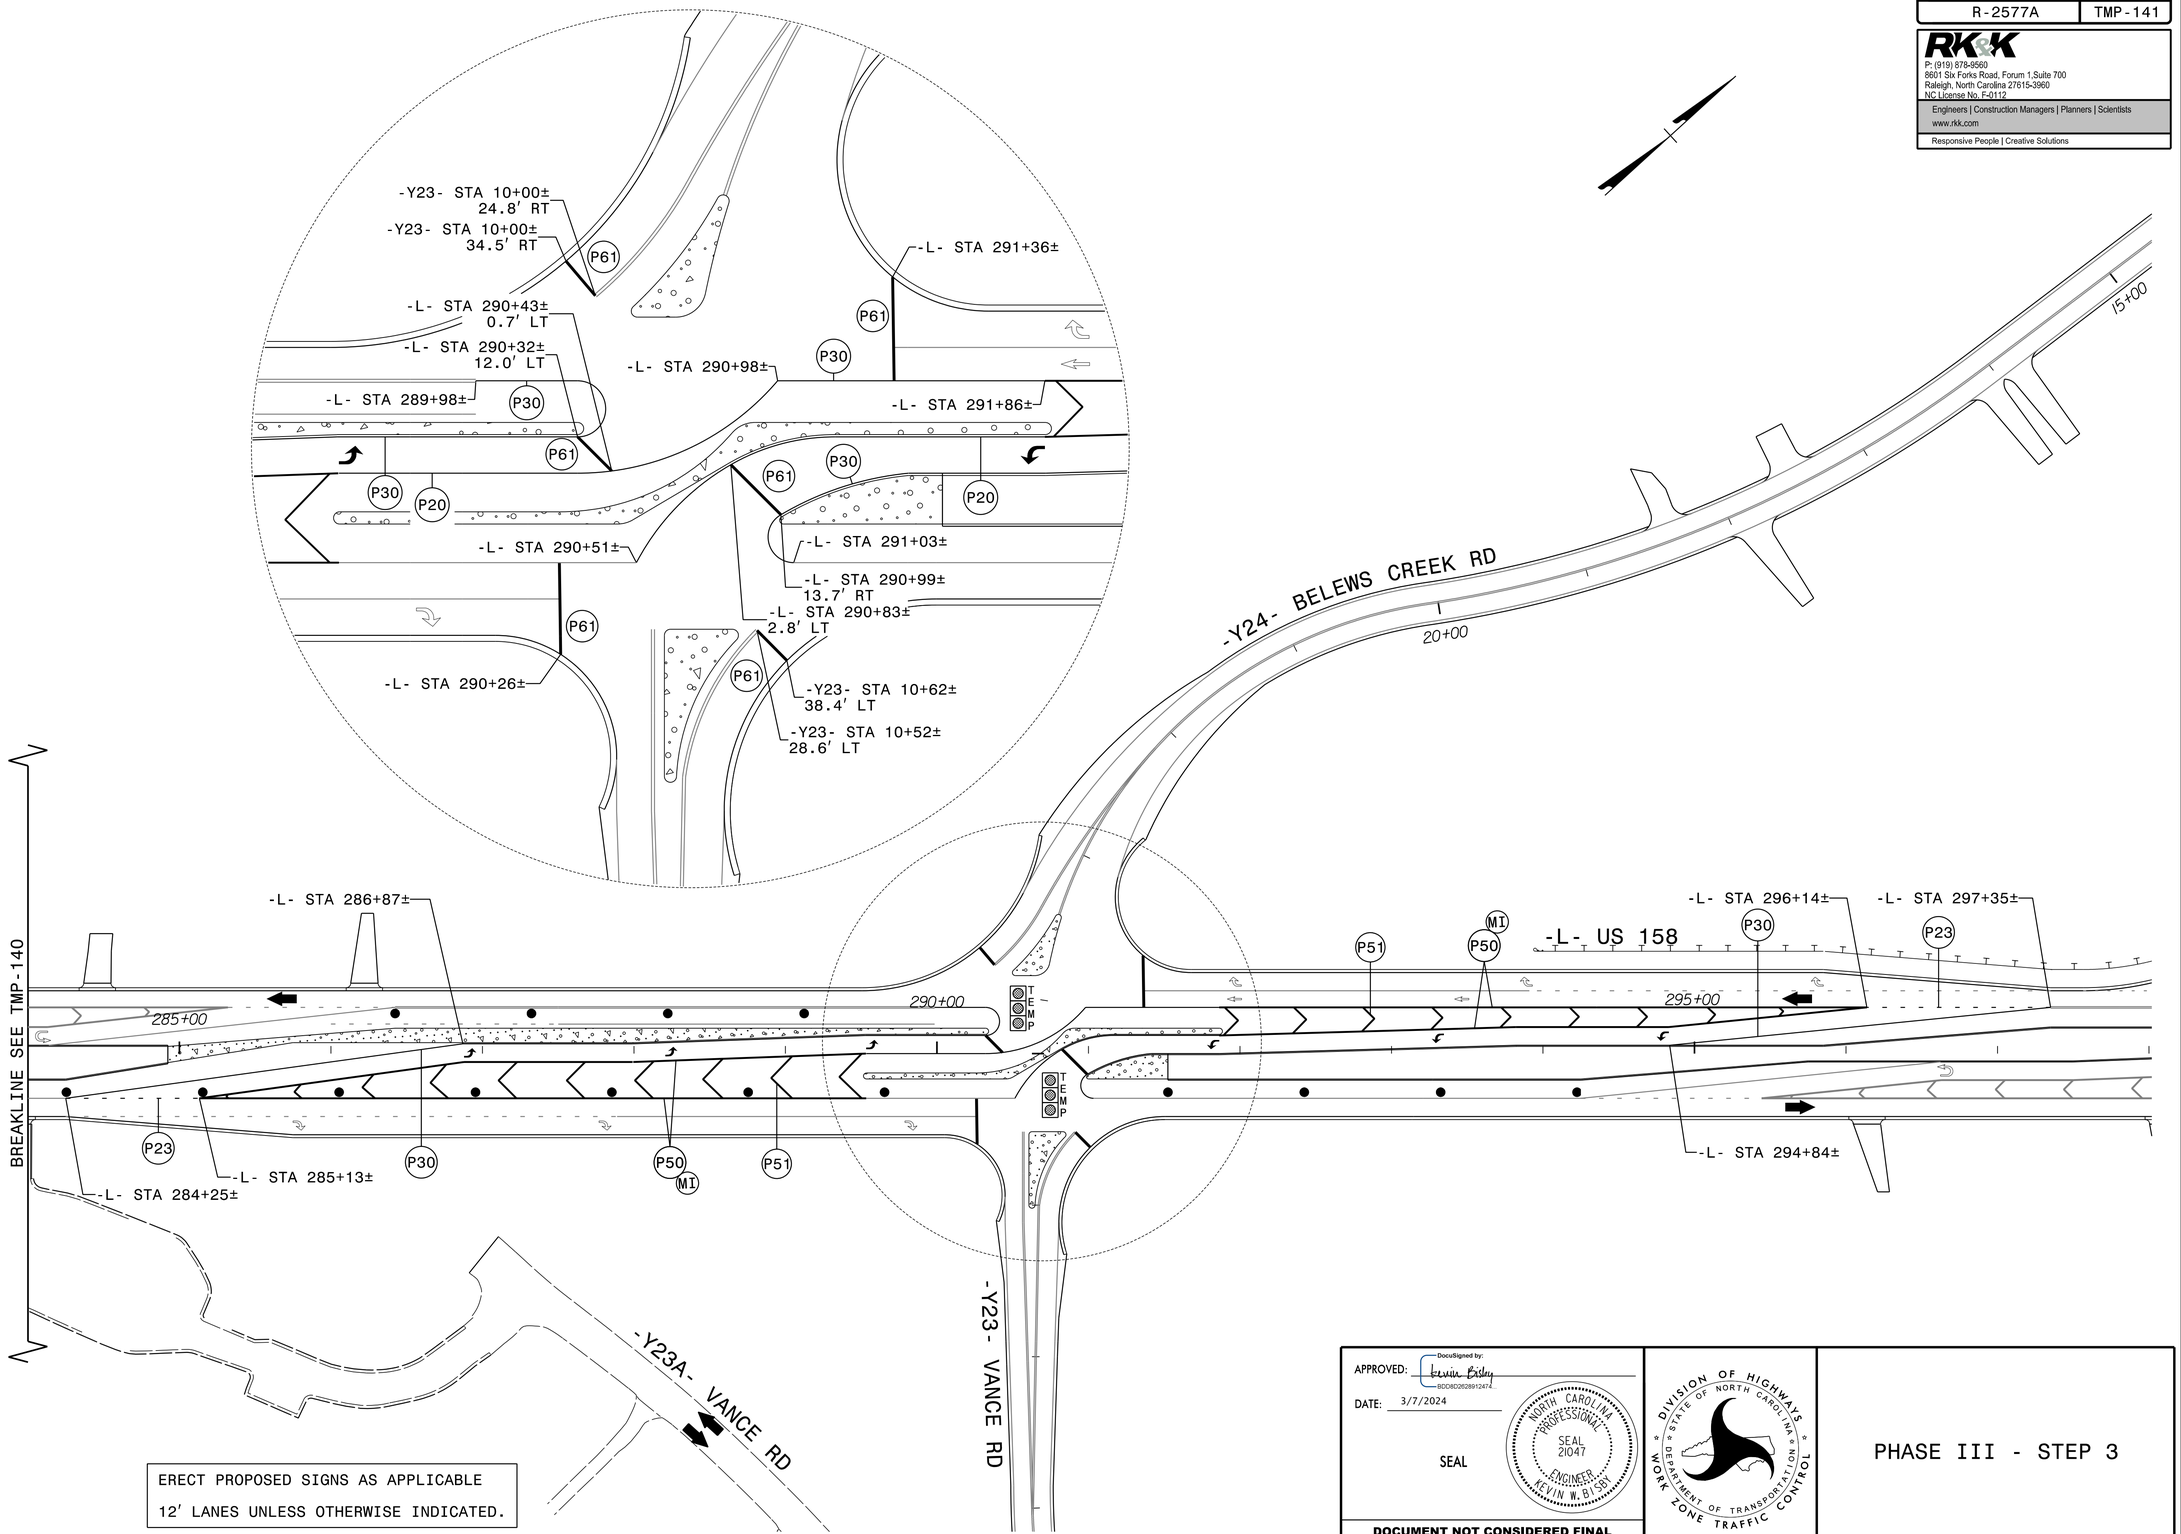

ERECT PROPOSED SIGNS AS APPLICABLE
12′ LANES UNLESS OTHERWISE INDICATED.

APPROVED: DocuSigned by: Kevin Bailey BDD8D2628912474...
DATE: 3/7/2024
SEAL

NORTH CAROLINA PROFESSIONAL SEAL 21047 ENGINEER KEVIN W. BLISS

DOCUMENT NOT CONSIDERED FINAL
UNLESS ALL SIGNATURES COMPLETED

DIVISION OF HIGHWAYS
STATE OF NORTH CAROLINA
DEPARTMENT OF TRANSPORTATION
WORK ZONE TRAFFIC CONTROL

PHASE III - STEP 3

3/7/2024
R-2577A_tmp_psh141.dgn
kbissy