PROJECT REFERENCE NO.	SHEET NO.
R-2577A	PMP-4

APPROVED: DocuSigned by: David T Sears 00183F28E5741E...

DATE: 3/7/2024

SEAL

NORTH CAROLINA PROFESSIONAL SEAL 044558 ENGINEER DAVID T. SEARS

DOCUMENT NOT CONSIDERED FINAL UNLESS ALL SIGNATURES COMPLETED

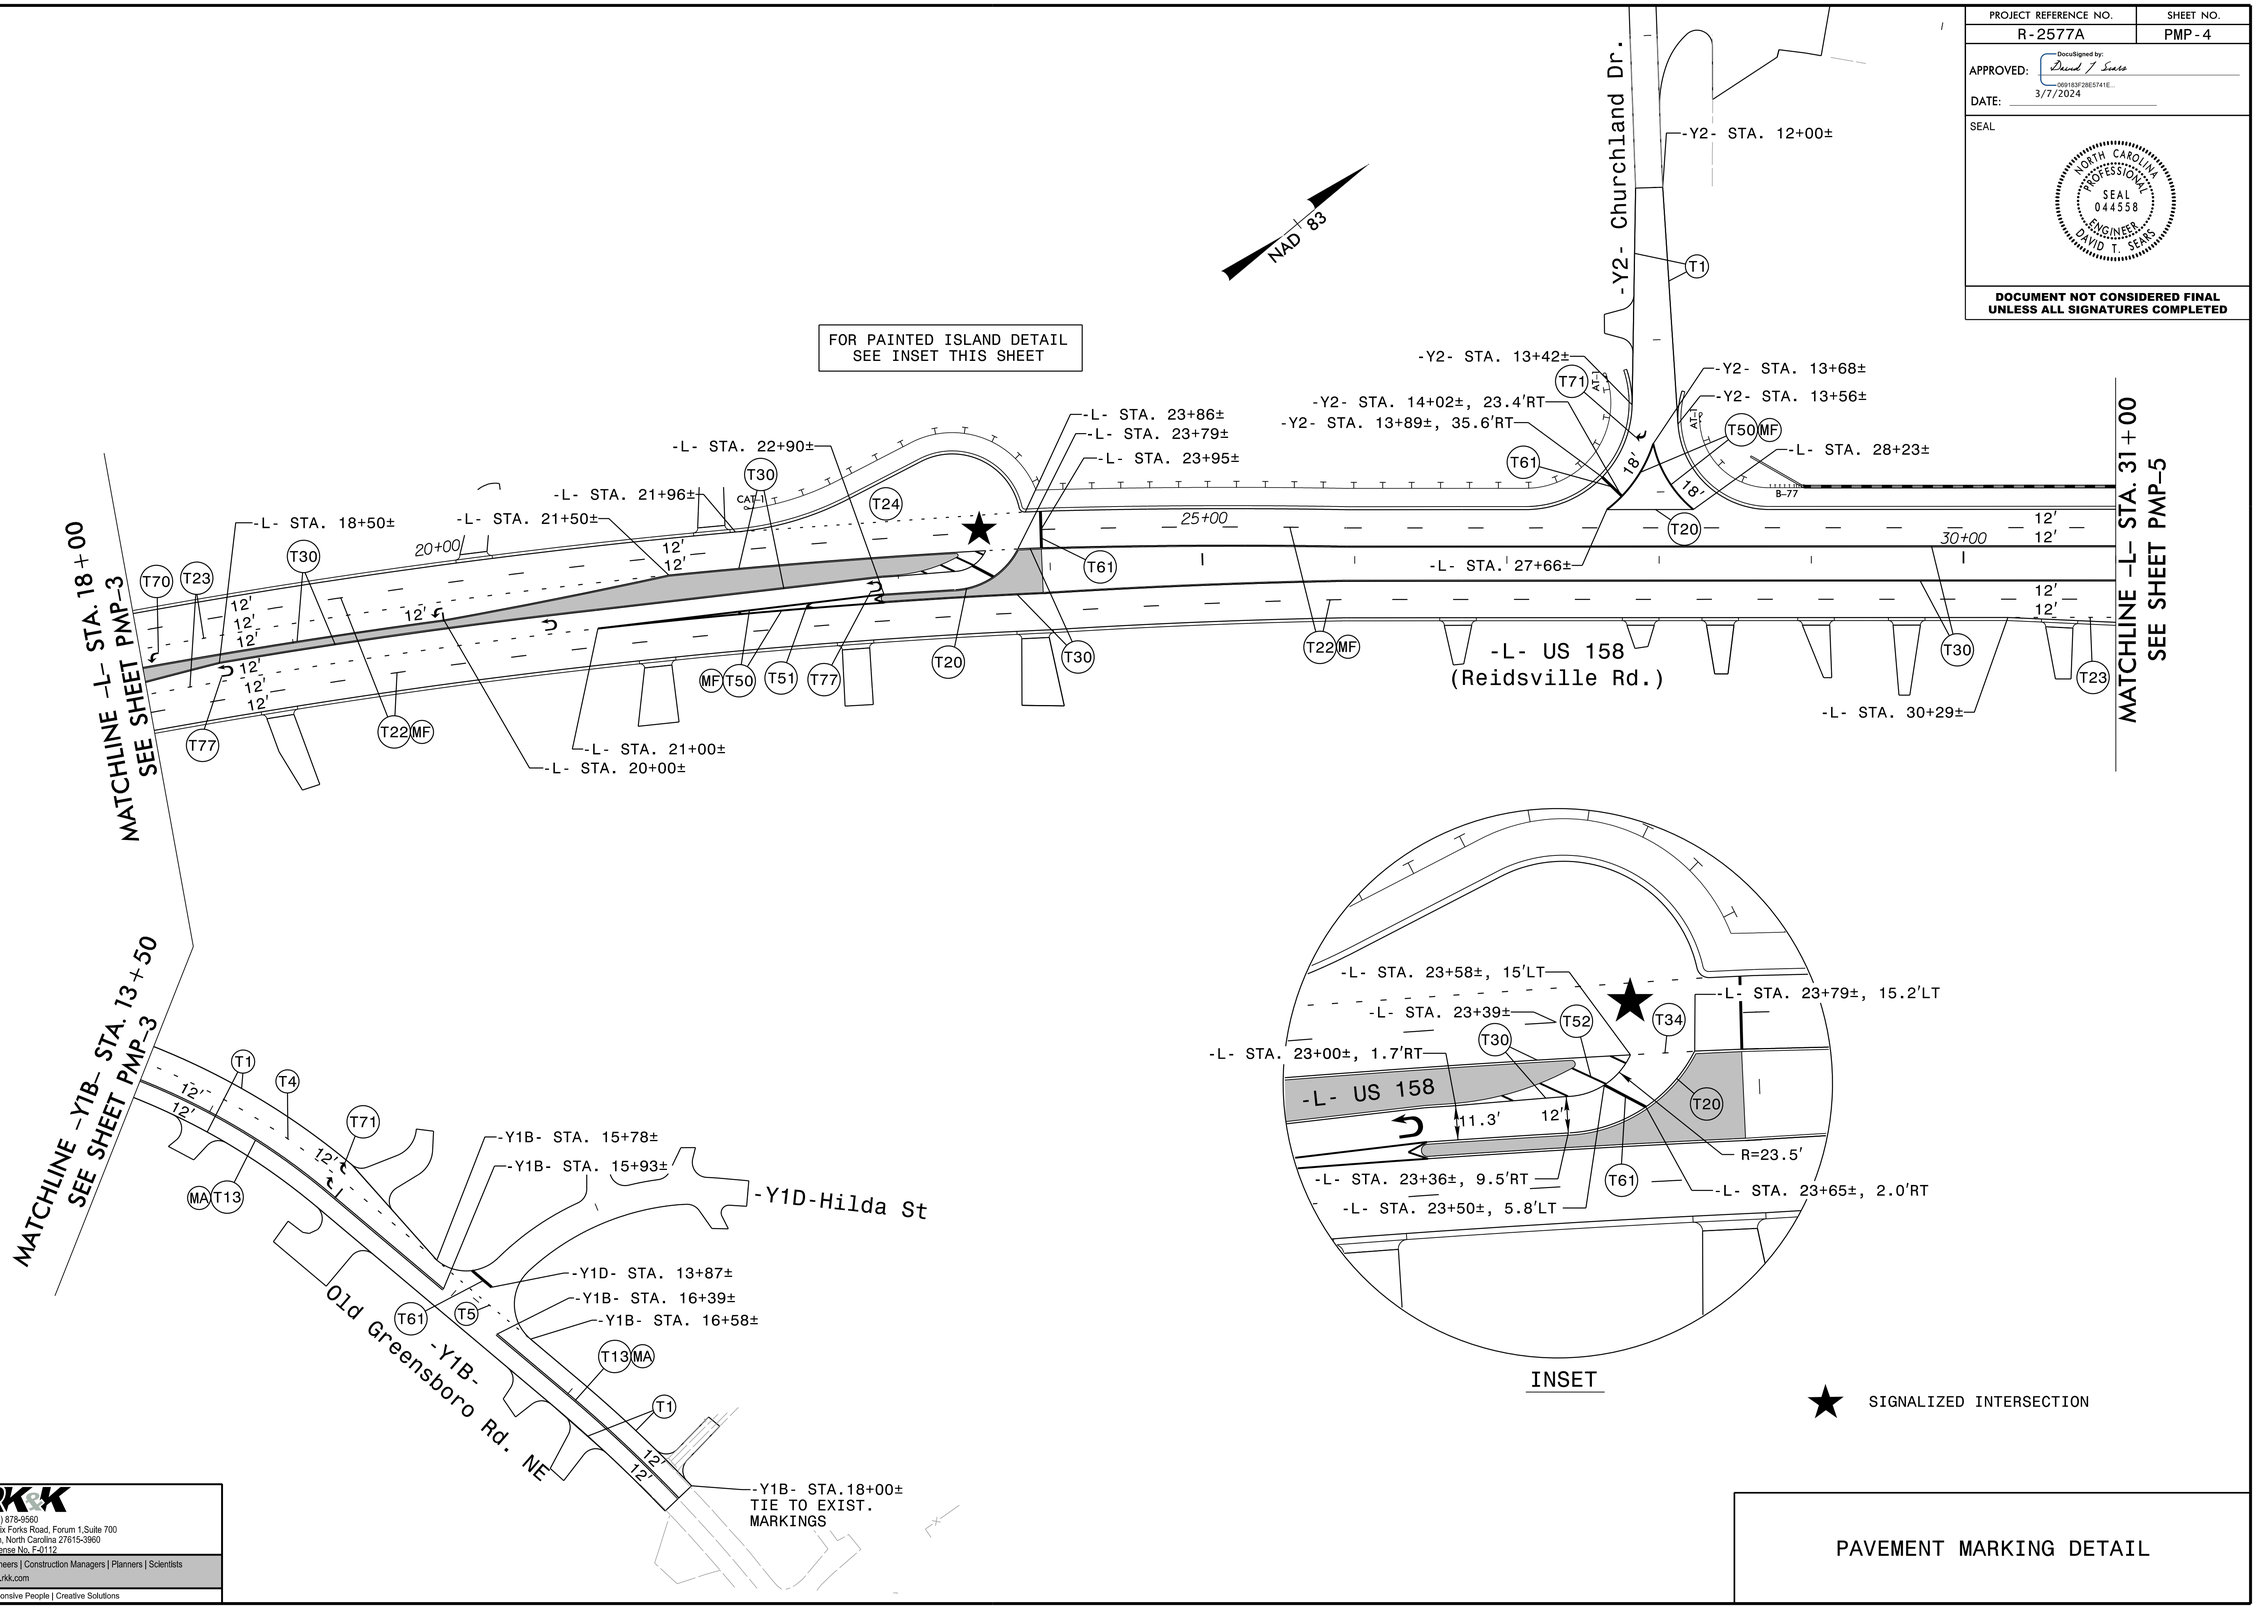

INSET

★ SIGNALIZED INTERSECTION

RK&K
P: (919) 878-9560
8601 Six Forks Road, Forum 1,Suite 700
Raleigh, North Carolina 27615-3960
NC License No. F-0112
Engineers | Construction Managers | Planners | Scientists
www.rkk.com
Responsive People | Creative Solutions

R-2577A_PMP_4.dgn 3/7/2024 dsears

PAVEMENT MARKING DETAIL