PROJECT REFERENCE NO.	SHEET NO.
R-2577A	SIGN-19

APPROVED: DocuSigned by: David T Seaks 260183F28E5741E...

DATE: 3/6/2024

SEAL

NORTH CAROLINA PROFESSIONAL SEAL 044558 ENGINEER DAVID T. SEAKS

DOCUMENT NOT CONSIDERED FINAL UNLESS ALL SIGNATURES COMPLETED

NAD 83

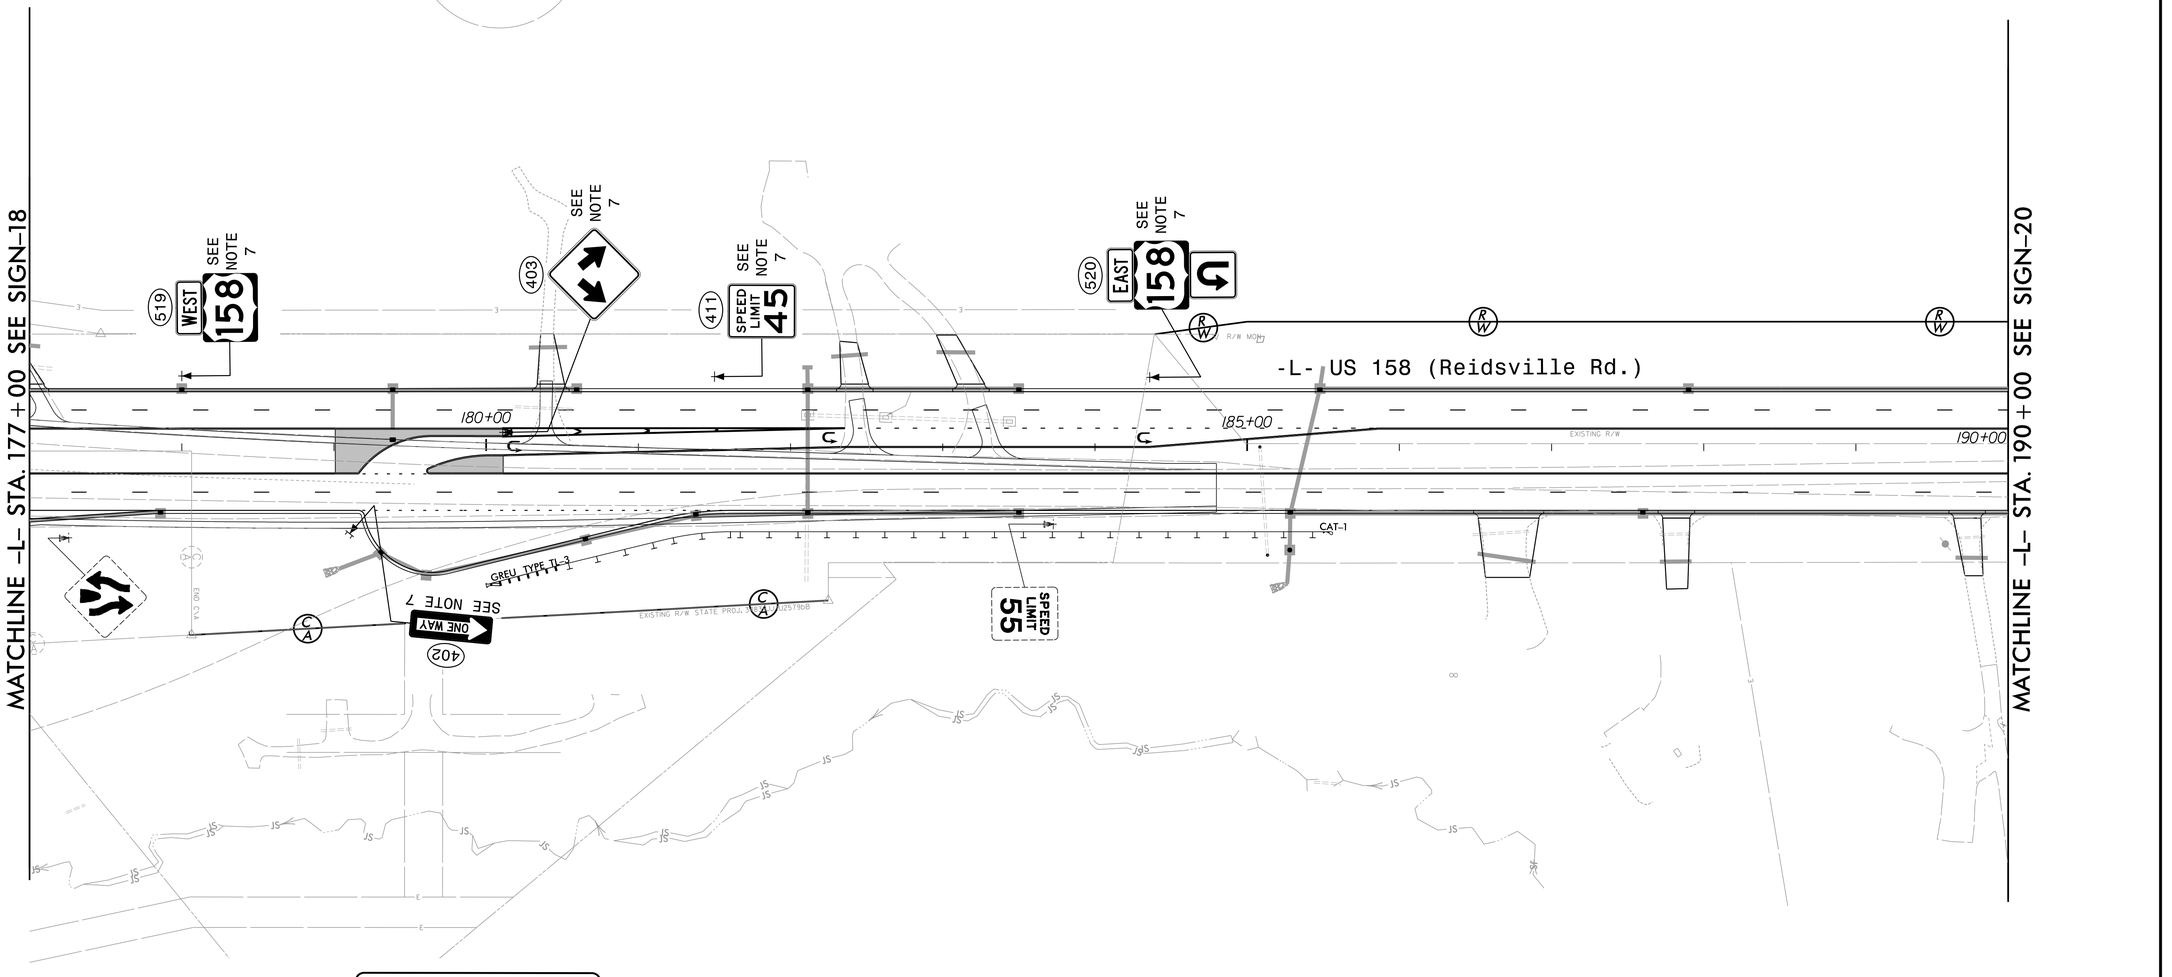

PROJECT NOTES

1 DISPOSAL OF SUPPORT, U-CHANNEL
2 DISPOSAL OF SIGN, A OR B (OVERHEAD)
3 DISPOSAL OF SIGN, A OR B (GROUND MOUNTED)
4 DISPOSAL OF SIGN, D, E OR F
5 DISPOSAL OF FLASHER SYSTEM
6 SIGN ERECTION, TYPE A (OVERHEAD)
7 SIGN ERECTION, TYPE D, E, AND F
8 SIGN ERECTION, RELOCATE SIGN TYPE E

RK&K
P: (919) 878-9560
8601 Six Forks Road, Forum 1,Suite 700
Raleigh, North Carolina 27615-3960
NC License No. F-0112
Engineers | Construction Managers | Planners | Scientists
www.rkk.com
Responsive People | Creative Solutions

$SYSTIME$
$DOCN$

SIGNING PLAN