PROJECT REFERENCE NO.	SHEET NO.
R-2577A	SCP 27

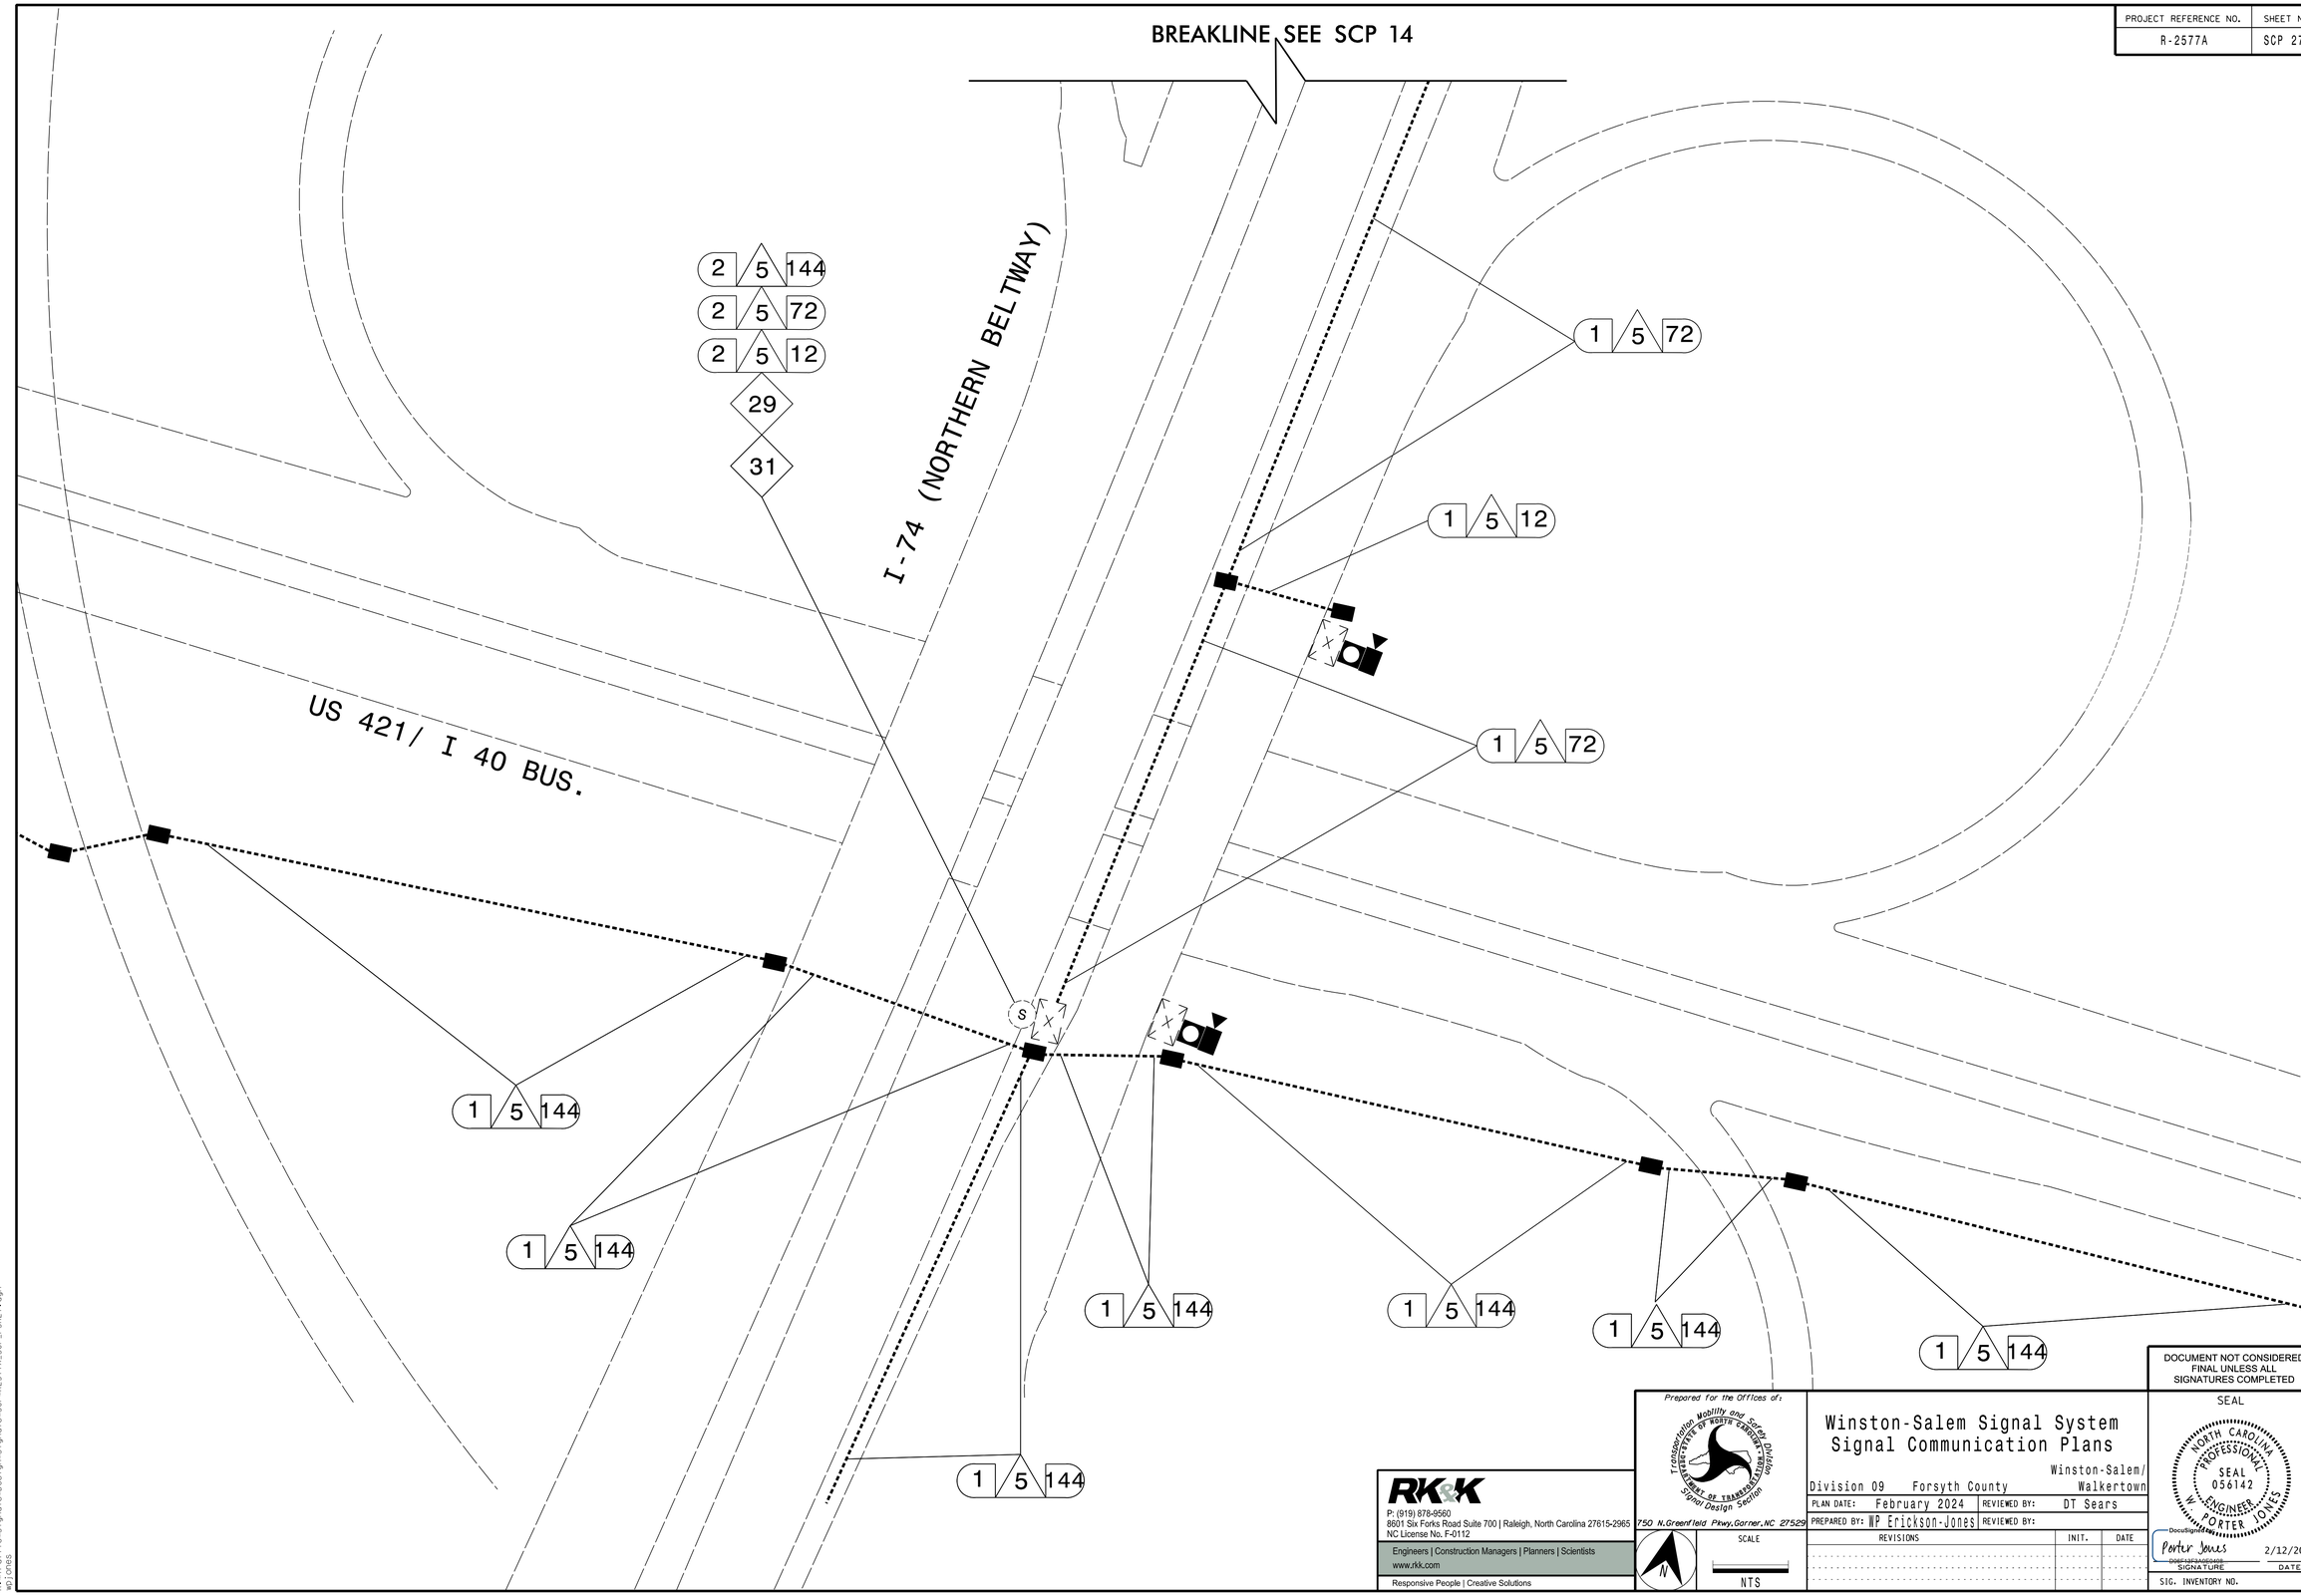

DOCUMENT NOT CONSIDERED FINAL UNLESS ALL SIGNATURES COMPLETED

SEAL

NORTH CAROLINA PROFESSIONAL SEAL 056142 ENGINEER W. PORTER JONES

DocuSigned by: Porter Jones 2/12/2024

DOE13F3A0E0A08 SIGNATURE DATE

SIG. INVENTORY NO.

Prepared for the Offices of:

Transportation Mobility and Safety Division · STATE OF NORTH CAROLINA · DEPARTMENT OF TRANSPORTATION · Signal Design Section

750 N.Greenfield Pkwy,Garner,NC 27529

Winston-Salem Signal System
Signal Communication Plans

Division 09 Forsyth County Winston-Salem/ Walkertown

PLAN DATE:	February 2024	REVIEWED BY:	DT Sears
PREPARED BY:	WP Erickson-Jones	REVIEWED BY:	

REVISIONS	INIT.	DATE

SCALE

NTS

RK&K

P: (919) 878-9560
8601 Six Forks Road Suite 700 | Raleigh, North Carolina 27615-2965
NC License No. F-0112

Engineers | Construction Managers | Planners | Scientists
www.rkk.com

Responsive People | Creative Solutions

2/12/2024
R:\Traffic\Signals\Design\Signals\SCP\R2577A_SCP_PSH27.dgn
wpjones