PROJECT REFERENCE NO.	SHEET NO.
R-2577A	SCP 43

MODIFIED HUB CABINET AT NC 74 AND US 421/1 40 BUS SHEET SCP 27

LEGEND

COLOR CODE TIA/EIA 598-A

(1) BLUE	(7) RED
(2) ORANGE	(8) BLACK
(3) GREEN	(9) YELLOW
(4) BROWN	(10) VIOLET
(5) SLATE	(11) ROSE
(6) WHITE	(12) AQUA

C = CAP AND SEAL
X = FUSION SPLICE INDIVIDUAL FIBER
O = EXISTING SPLICE
● = FIBERS IN USE
○ = FIBERS NOT IN USE
⊘ = FIBERS USE UNKNOWN

BUFFER TUBE = EXPRESS ENTIRE BUFFER TUBE
SPLICE = SPLICE ENTIRE BUFFER TUBE COLOR TO COLOR

EXISTING HUB CABINET

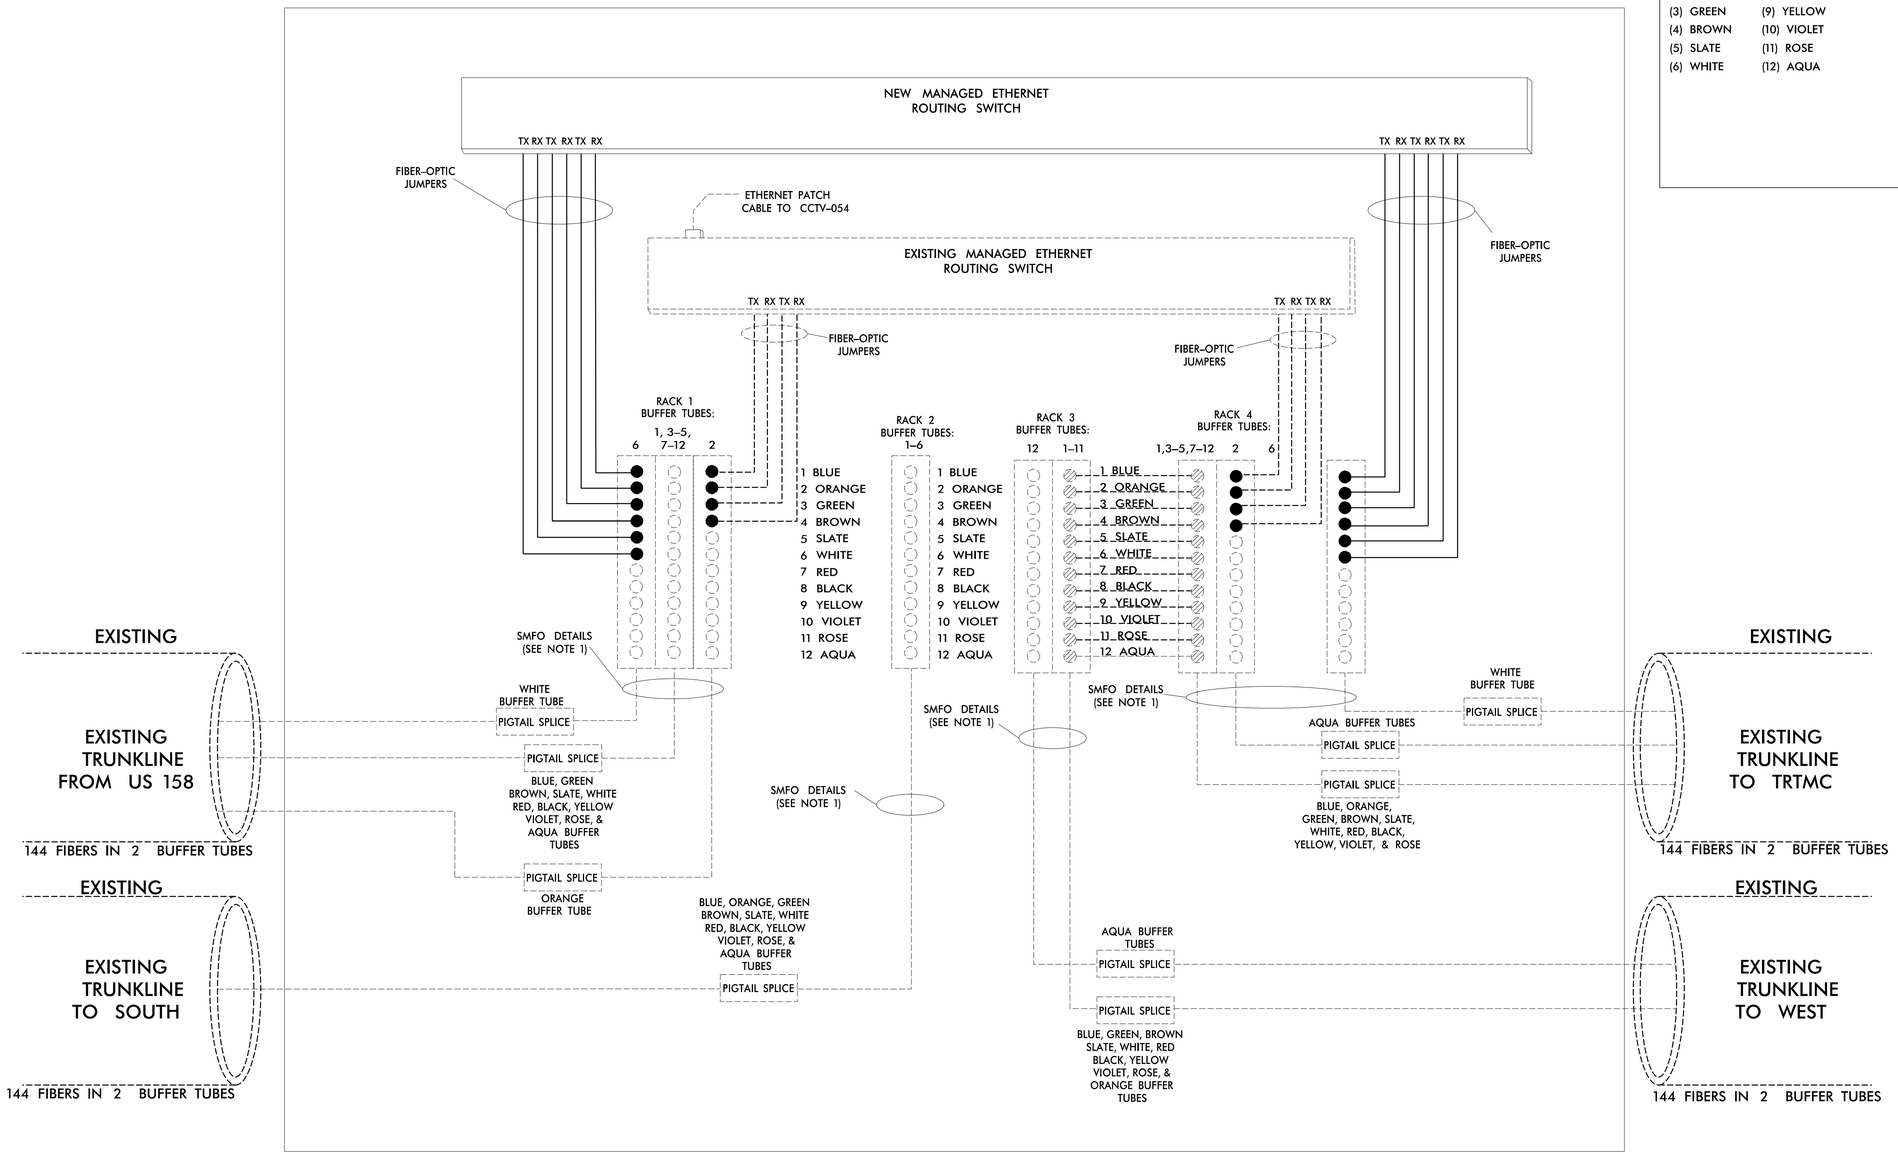

NOTES:

1. FIBER INTERCONNECT CENTER RACKS ARE SCHEMATIC ONLY, ACTUAL EQUIPMENT FORM MAY VARY.
2. UNUSED FIBERS LEFT COILED AND STORED IN SPLICE TRAY.
3. UNUSED BUFFER TUBES LEFT COILED AND STORED IN SPLICE TRAY.
4. ETHERNET SWITCH TERMINATION CONFIGURATIONS ARE GENERIC. CONTRACTOR IS RESPONSIBLE FOR DETERMINING /ENSURING PROPER TERMINATION.

DOCUMENT NOT CONSIDERED FINAL UNLESS ALL SIGNATURES COMPLETED

RK&K
P: (919) 878-9560
8601 Six Forks Road, Forum 1,Suite 700
Raleigh, North Carolina 27615-3960
NC License No. F-0112
Engineers | Construction Managers | Planners | Scientists
www.rkk.com
Responsive People | Creative Solutions

Prepared for the Offices of:
750 N. Greenfield Pkwy., Garner, NC 27529

SCALE: N/A

SPLICE DETAILS

Division 09 Forsyth County Winston-Salem/ Walkertown

PLAN DATE: February 2024 REVIEWED BY: Porter Erickson-Jones
PREPARED BY: Haylee Townsend REVIEWED BY:

REVISIONS	INIT.	DATE

SEAL: NORTH CAROLINA PROFESSIONAL SEAL 056142 ENGINEER W. PORTER JONES

DocuSigned by: Porter Jones DOEF13F3A0E04DB... 2/12/2024
SIGNATURE DATE

CADD Filename:

2/12/2024
R:\Traffic\Signals\Designs\Signals\SCP\R2577A_SCP_Splice Details.dgn
wpjones