PROJECT REFERENCE NO.	SHEET NO.
R-2577A	UC-6A
R/W SHEET NO.	

NORTH CAROLINA PROFESSIONAL SEAL 32634 ENGINEER BRYAN M. BADEY
DocuSigned by: Bryan Badey
5/22/2024

UTILITY CONSTRUCTION PLANS

DOCUMENT NOT CONSIDERED FINAL UNLESS ALL SIGNATURES COMPLETED

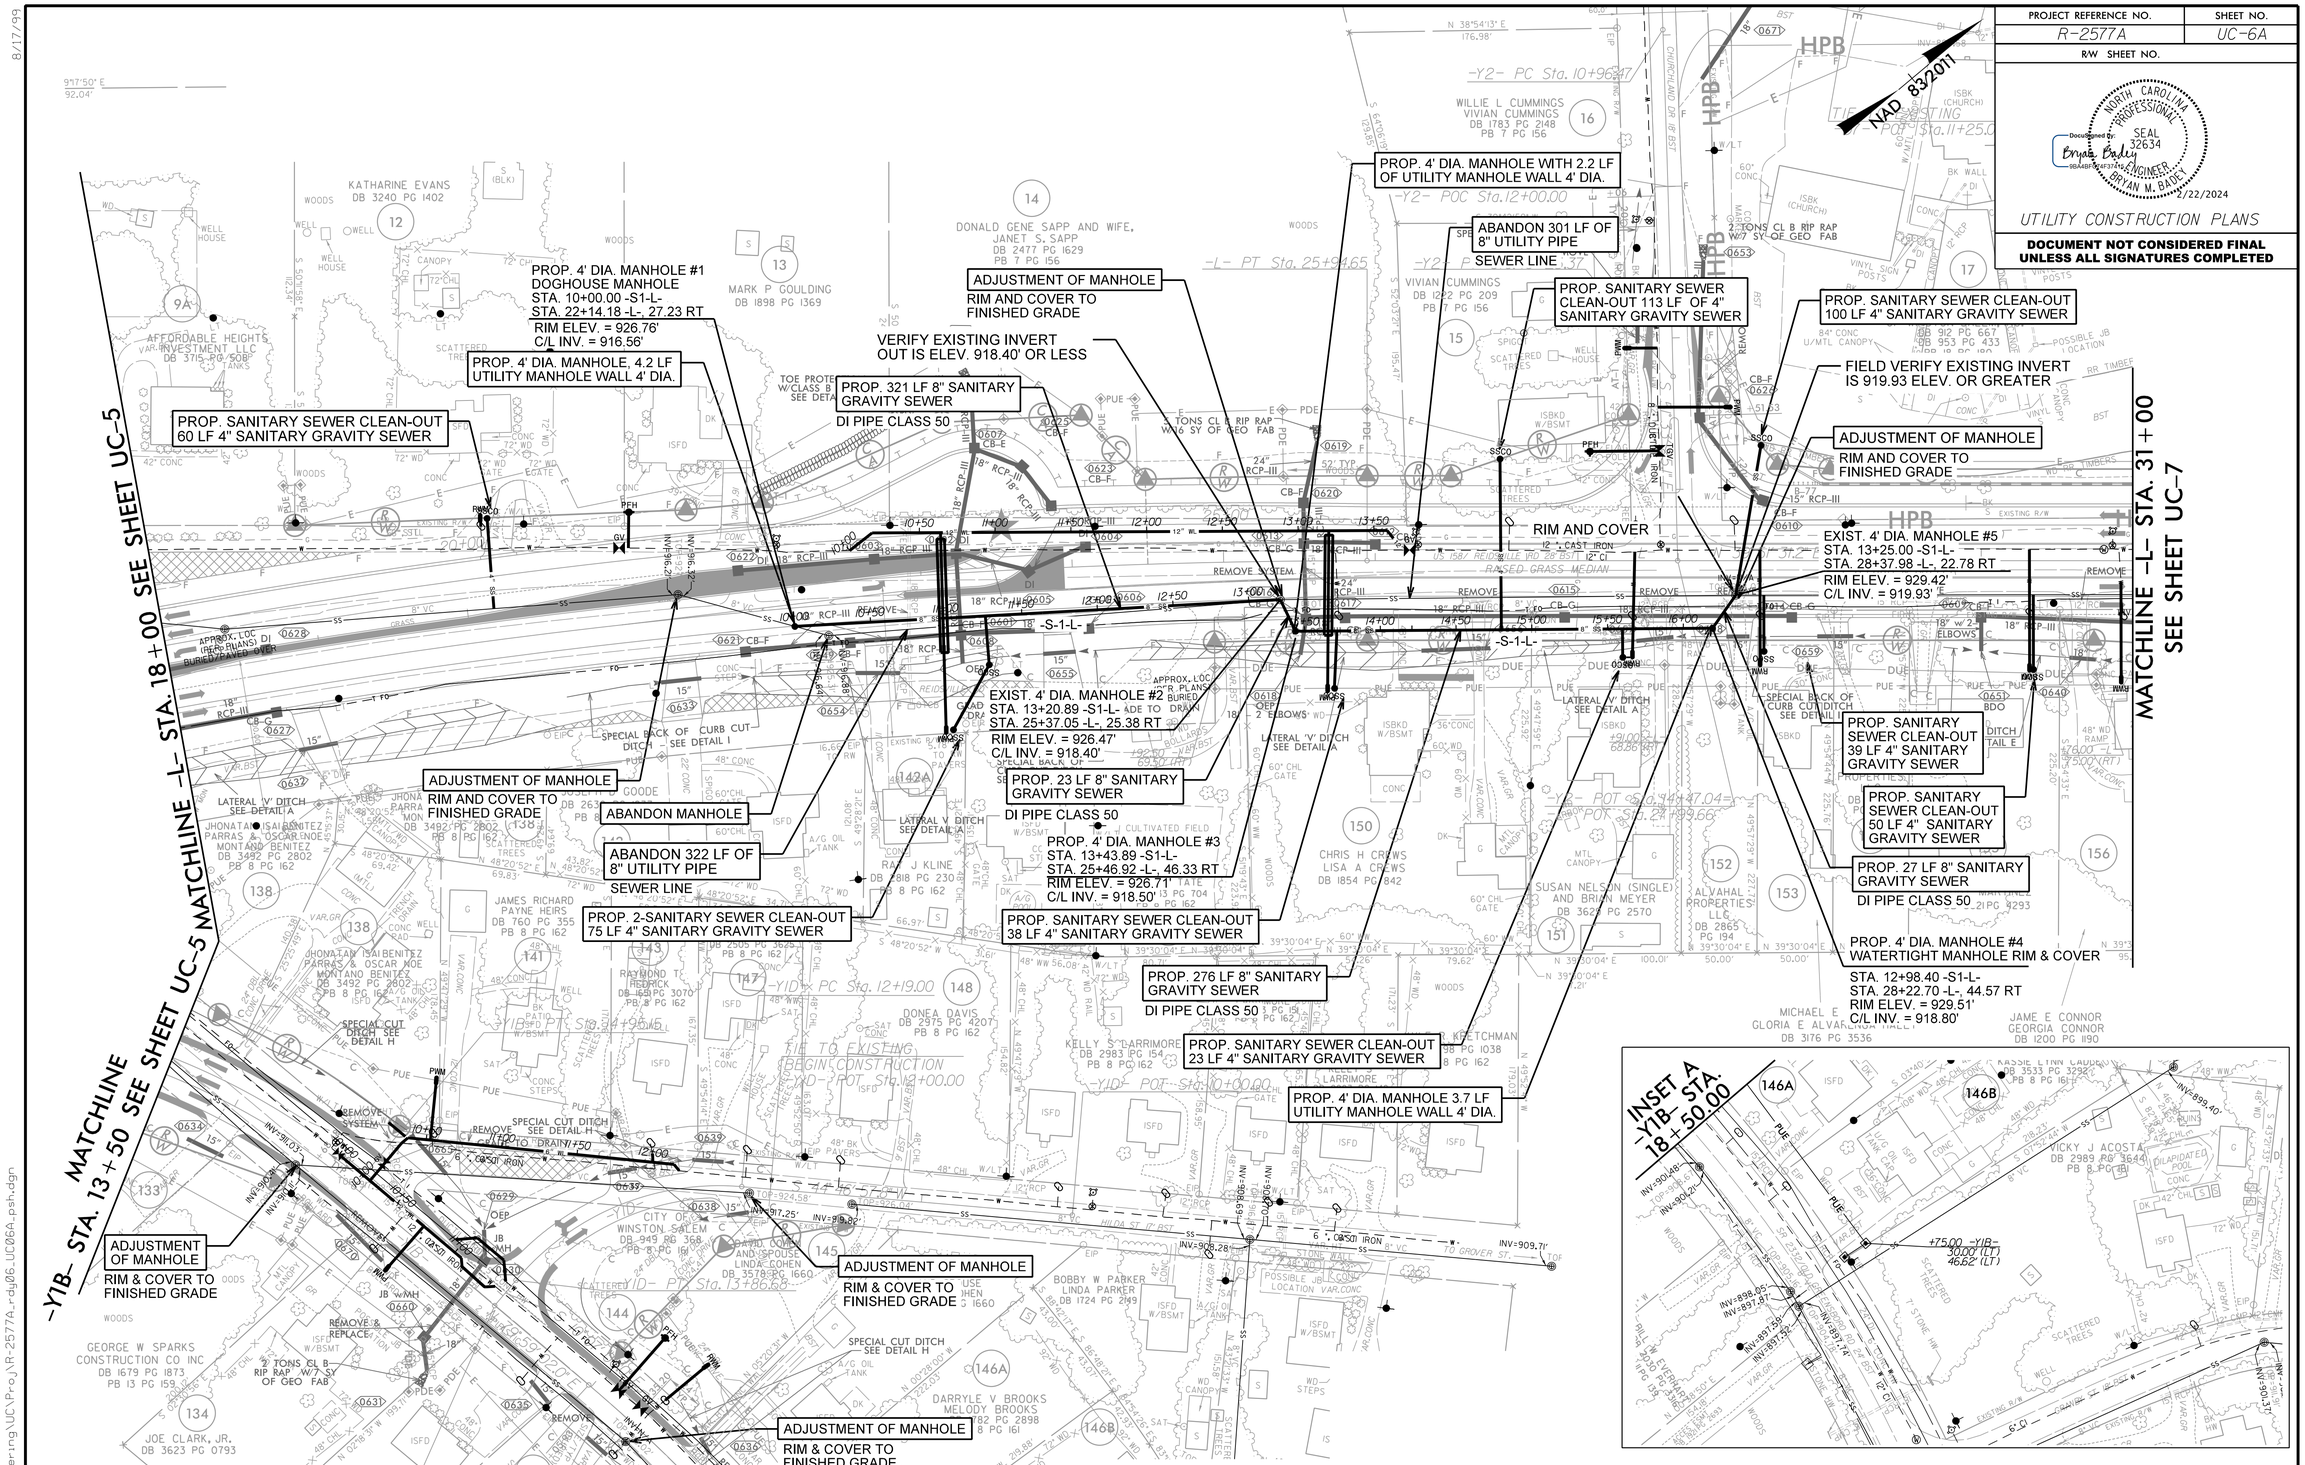

FOR -W4-L- PROFILE SEE SHT. UC-32
FOR -W36-Y1B- PROFILE SEE SHT. UC-40
FOR -W37-Y1D- PROFILE SEE SHT. UC-41
FOR -S1-L- PROFILE SEE SHT. UC-41

RK&K
P: (919) 878-9560
8601 Six Forks Road, Forum 1,Suite 700
Raleigh, North Carolina 27615-3960
NC License No. F-0112
Engineers | Construction Managers | Planners | Scientists
www.rkk.com
Responsive People | Creative Solutions

8/17/99

R:\2024\Utilities\Engineering\UC\Proj\R-2577A_rdy06_UC06A_psh.dgn
5/22/2024