PROJECT REFERENCE NO.	SHEET NO.
R-2577A	UC-12
R/W SHEET NO.	

NORTH CAROLINA PROFESSIONAL SEAL 32634 ENGINEER BRYAN M. BADLY

DocSigned by: Brian Badly

2/22/2024

UTILITY CONSTRUCTION PLANS

DOCUMENT NOT CONSIDERED FINAL UNLESS ALL SIGNATURES COMPLETED

NAD 83/2011

NOTE:
THE ESTIMATED QUANTITY OF DUCTILE IRON WATER PIPE FITTINGS ON THIS PLAN SHEET IS 765 POUNDS. THE ACTUAL QUANTITY AND TYPE OF FITTINGS WILL VARY BASED ON FIELD CONDITIONS.

NOTE:
1. INSERTION VALVE LOCATED 65 LF AWAY FROM PROPOSED TIE-IN.
2. CONTRACTOR TO INSTALL FILL BEFORE INSTALLING -W16-L- AND -W17-Y9-.

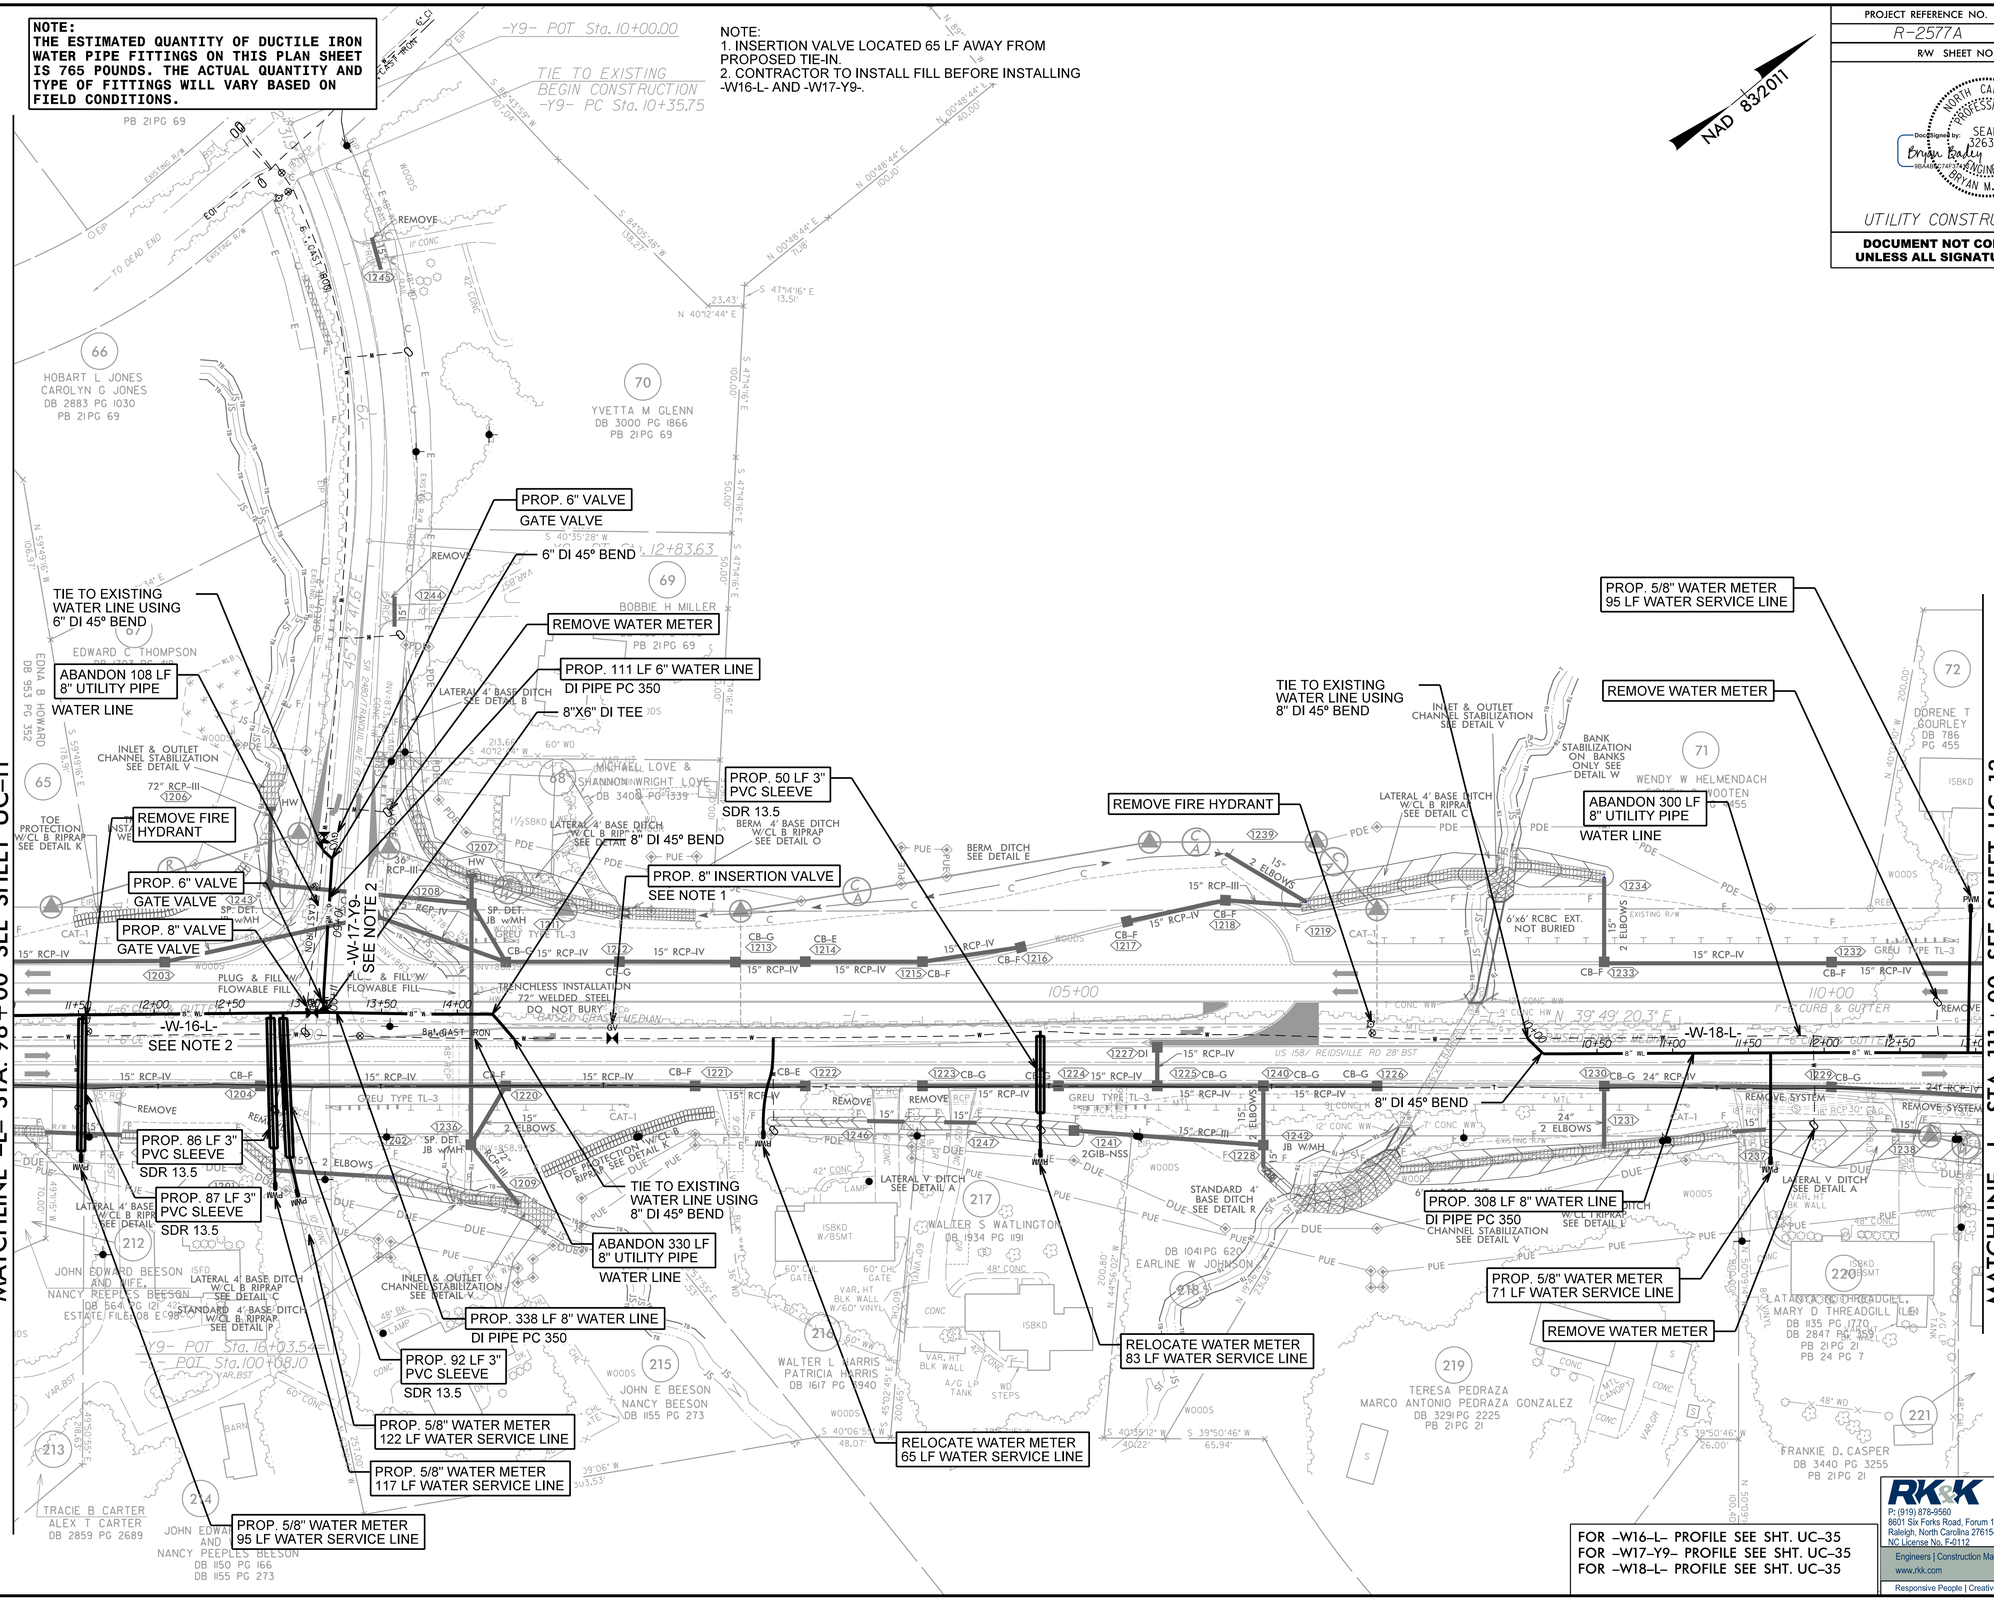

FOR -W16-L- PROFILE SEE SHT. UC-35
FOR -W17-Y9- PROFILE SEE SHT. UC-35
FOR -W18-L- PROFILE SEE SHT. UC-35

RK&K
P: (919) 878-9560
8601 Six Forks Road, Forum 1,Suite 700
Raleigh, North Carolina 27615-3960
NC License No. F-0112
Engineers | Construction Managers | Planners | Scientists
www.rkk.com
Responsive People | Creative Solutions

8/17/99

2/22/2024
R:\2577A_Utilities\Engineering\UC\Proj\R-2577A_rdy12_UC12_psh.dgn
mpowell