NO WATER / SEWER CONFLICTS

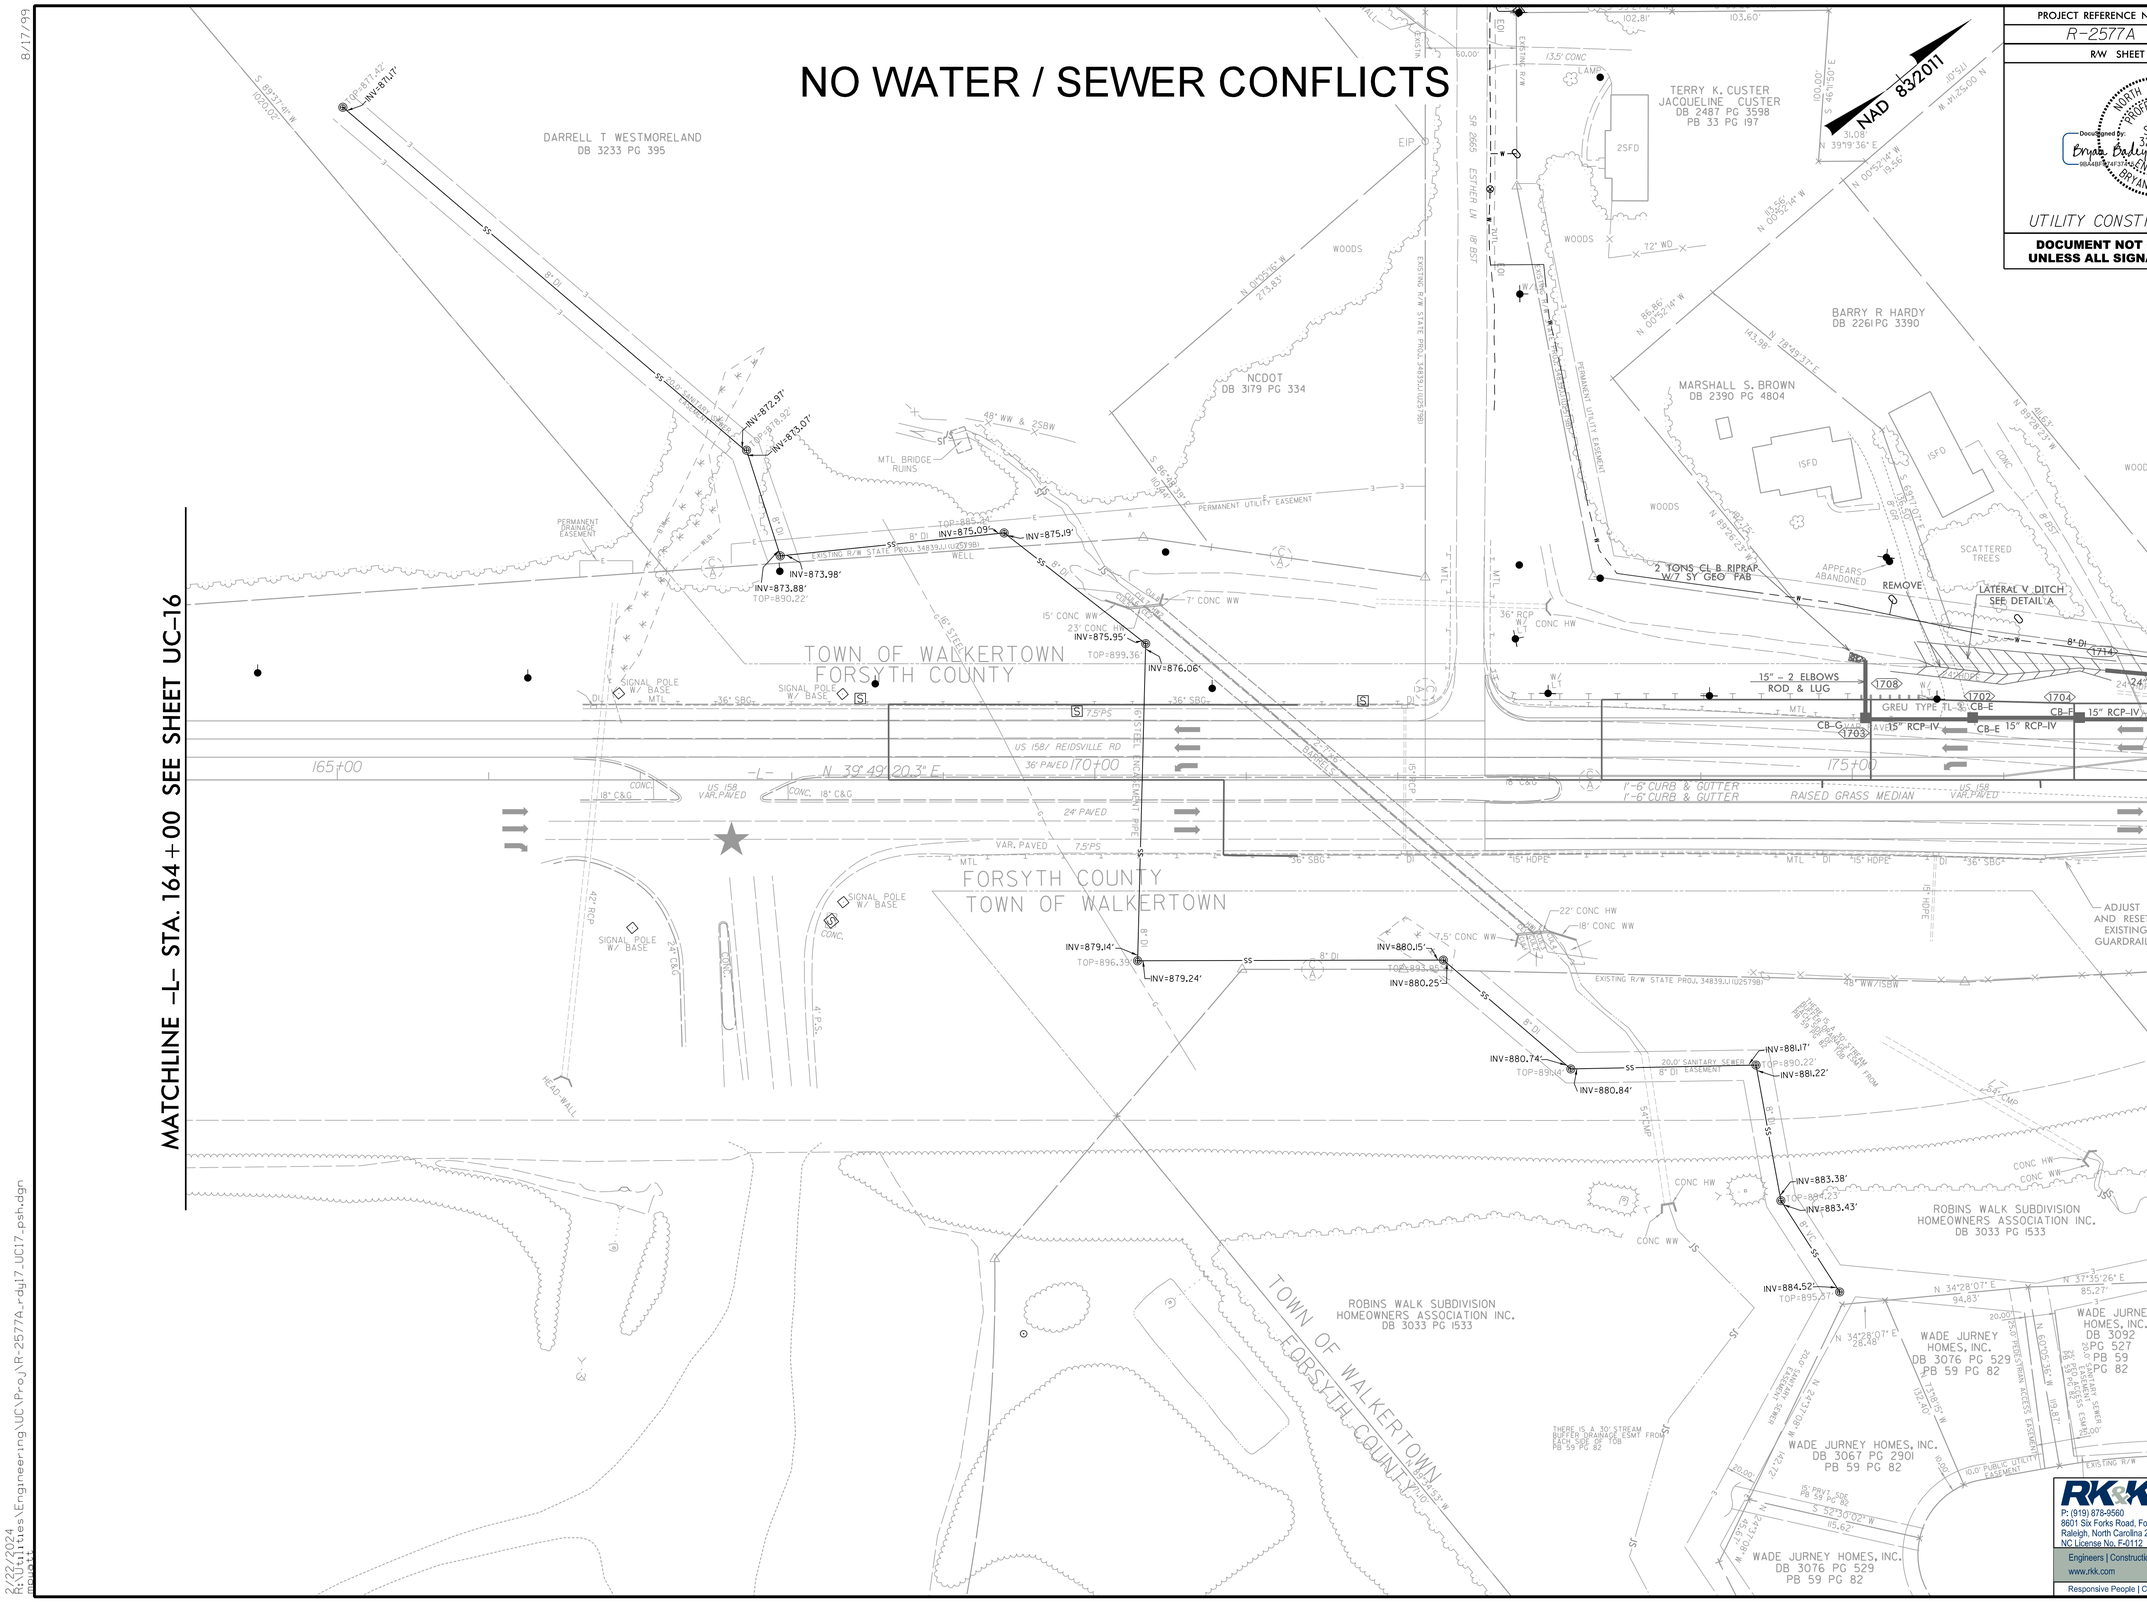

PROJECT REFERENCE NO.	SHEET NO.
R-2577A	UC-17
R/W SHEET NO.	

NORTH CAROLINA PROFESSIONAL SEAL 32634 ENGINEER BRYAN M. BADEY
Documented by: Bryan Badey
2/22/2024

UTILITY CONSTRUCTION PLANS

DOCUMENT NOT CONSIDERED FINAL UNLESS ALL SIGNATURES COMPLETED

RK&K
P: (919) 878-9560
8601 Six Forks Road, Forum 1,Suite 700
Raleigh, North Carolina 27615-3960
NC License No. F-0112
Engineers | Construction Managers | Planners | Scientists
www.rkk.com
Responsive People | Creative Solutions

8/17/99

2/22/2024
R:\Utilities\Engineering\UC\Proj\R-2577A_rdy17_UC17_psh.dgn
mpuatt