5/28/99

THE INSTALLATION OF THRUST COLLARS MAY NOT BE NECESSARY AT ALL RELOCATIONS DUE TO THE PLACEMENT OF INSERTION VALVES.

-W16-L-

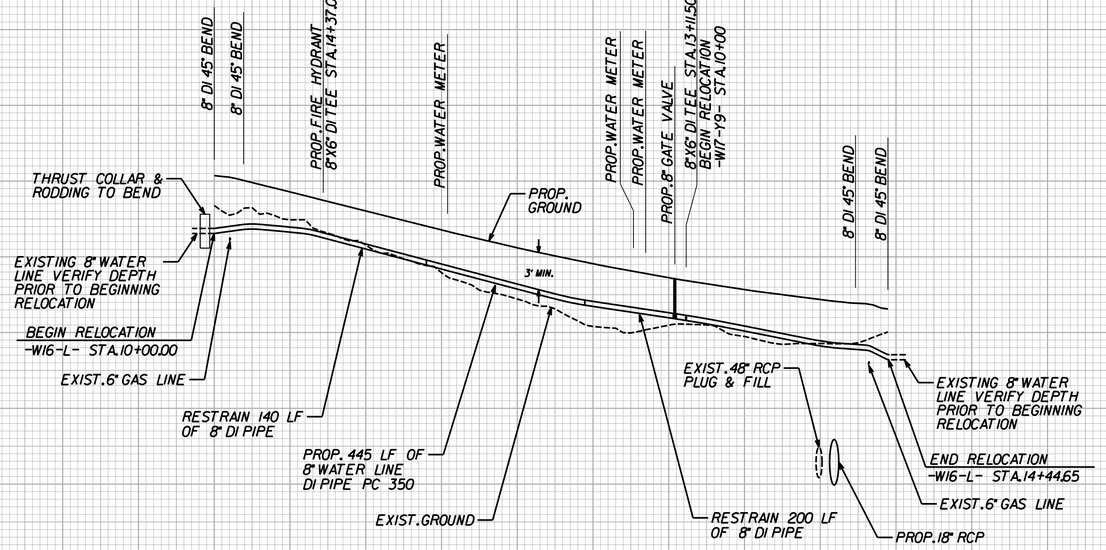

-W17-Y9-

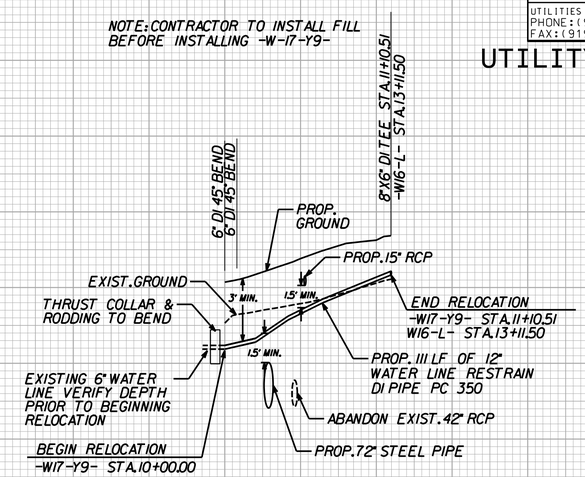

PROJECT REFERENCE NO.	SHEET NO.
R-2577A	UC-35

DESIGNED BY: MEP
DRAWN BY: MEP
CHECKED BY: BMB
APPROVED BY: BMB
REVISED:

NORTH CAROLINA DEPARTMENT OF TRANSPORTATION

UTILITIES ENGINEERING SEC.
PHONE:(919)707-6690
FAX:(919)250-4151

NORTH CAROLINA PROFESSIONAL SEAL 32634 ENGINEER BRYAN M. BAILEY
Designed by: Bryan Bailey
5/22/2024

UTILITY CONSTRUCTION PLANS ONLY

UTILITY CONSTRUCTION

FOR -W16-L- PLAN SEE SHTS. UC-11, UC-12
FOR -W17-Y9- PLAN SEE SHT. UC-12
FOR -W18-L- PLAN SEE SHTS. UC-12, UC-13
FOR -W19-Y10- PLAN SEE SHT. UC-13

-W18-L-

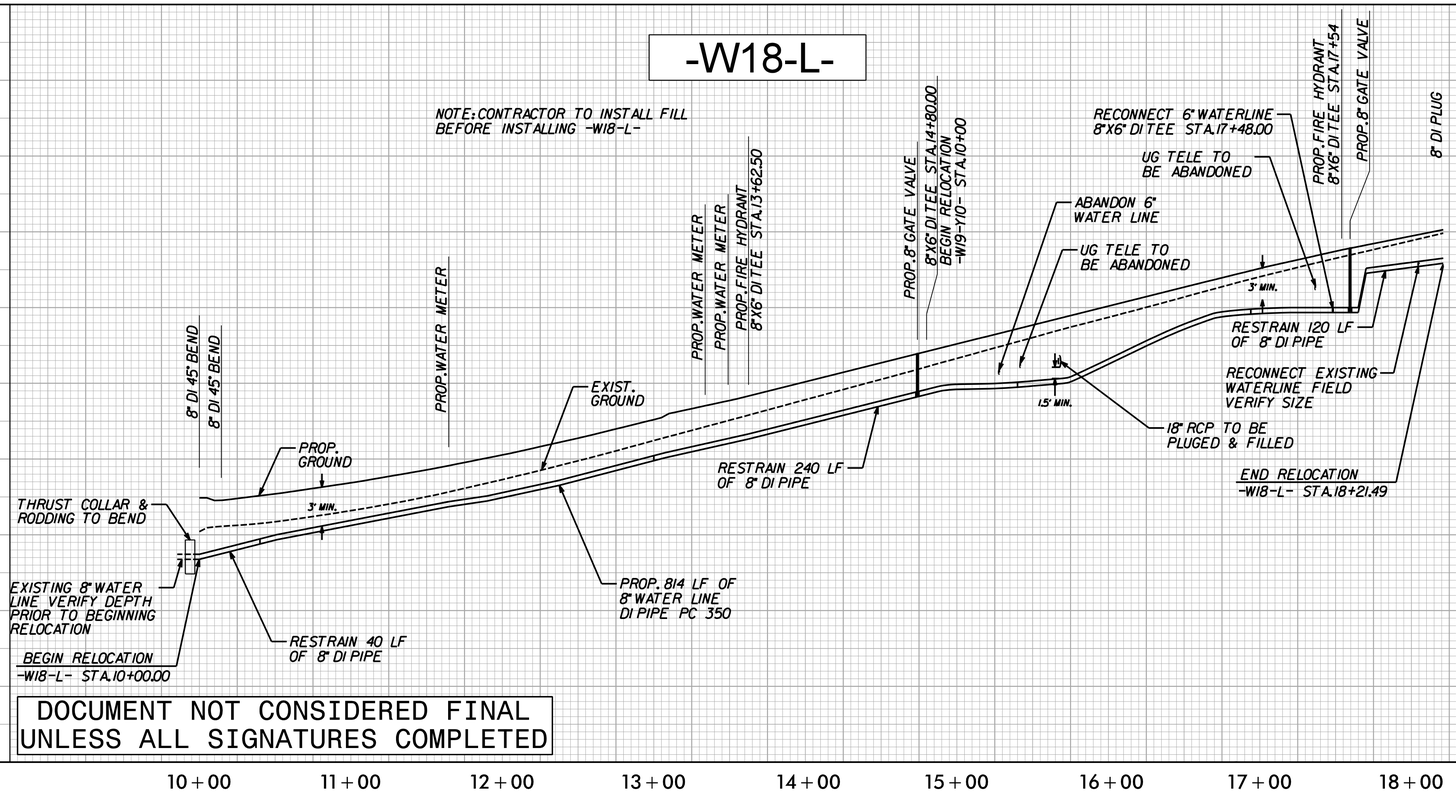

-W19-Y10-

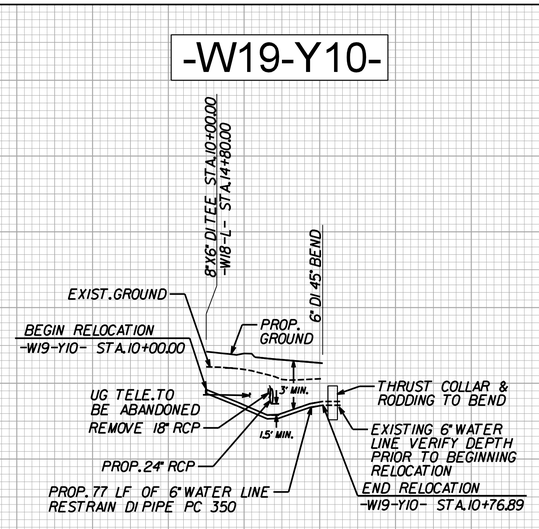

DOCUMENT NOT CONSIDERED FINAL UNLESS ALL SIGNATURES COMPLETED

RK&K
P: (919) 878-9560
8601 Six Forks Road, Forum 1,Suite 700
Raleigh, North Carolina 27615-3960
NC License No. F-0112
Engineers | Construction Managers | Planners | Scientists
www.rkk.com
Responsive People | Creative Solutions

5/27/2024
R:\Utilities\Engineering\UC\Proj\R-2577A_Utl_pf1_UC35_psh.dgn
mbailey