PROJECT REFERENCE NO.	SHEET NO.
R-2577A	UC-41

DESIGNED BY: MEP
DRAWN BY: MEP
CHECKED BY: BMB
APPROVED BY: BMB
REVISED:

NORTH CAROLINA DEPARTMENT OF TRANSPORTATION
UTILITIES ENGINEERING SEC.
PHONE:(919)707-6690
FAX:(919)250-4151

NORTH CAROLINA PROFESSIONAL SEAL 32634 ENGINEER BRYAN M. BADEY
Docusigned by: Bryan Badey
9BA4B9C74F3F4E3...
2/22/2024
UTILITY CONSTRUCTION PLANS ONLY

UTILITY CONSTRUCTION

THE INSTALLATION OF THRUST COLLARS MAY NOT BE NECESSARY AT ALL RELOCATIONS DUE TO THE PLACEMENT OF INSERTION VALVES.

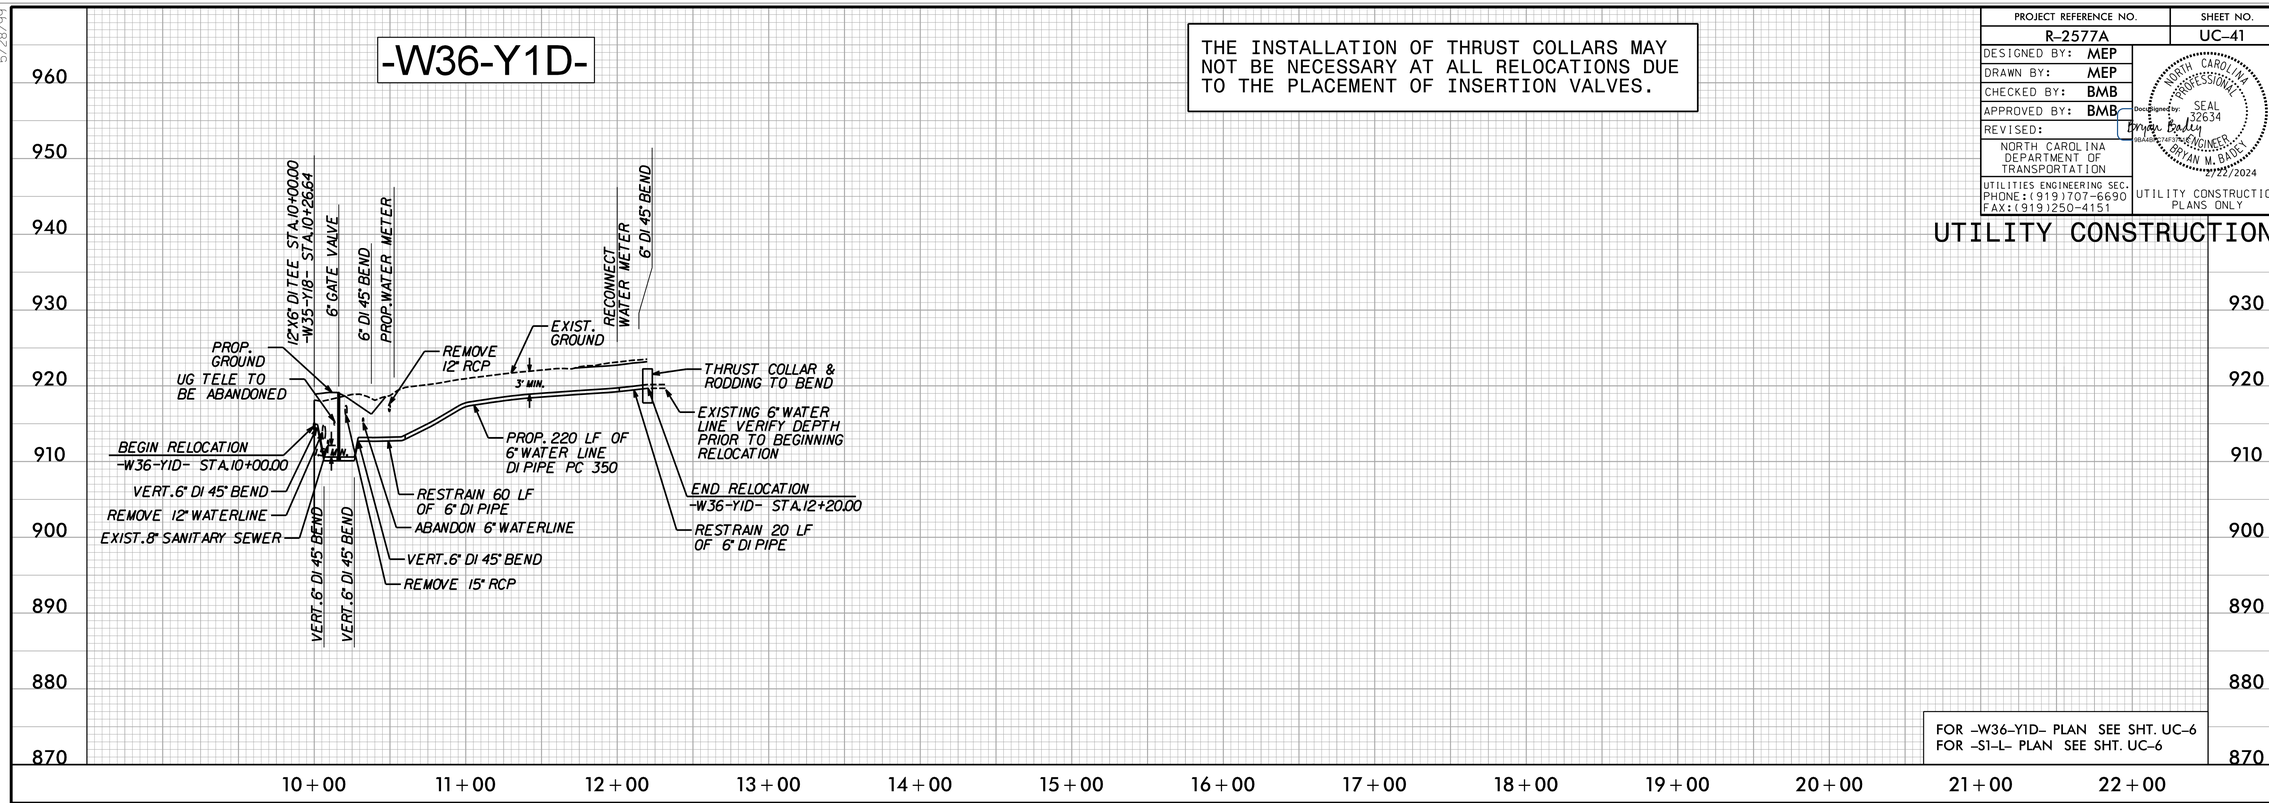

FOR -W36-Y1D- PLAN SEE SHT. UC-6
FOR -S1-L- PLAN SEE SHT. UC-6

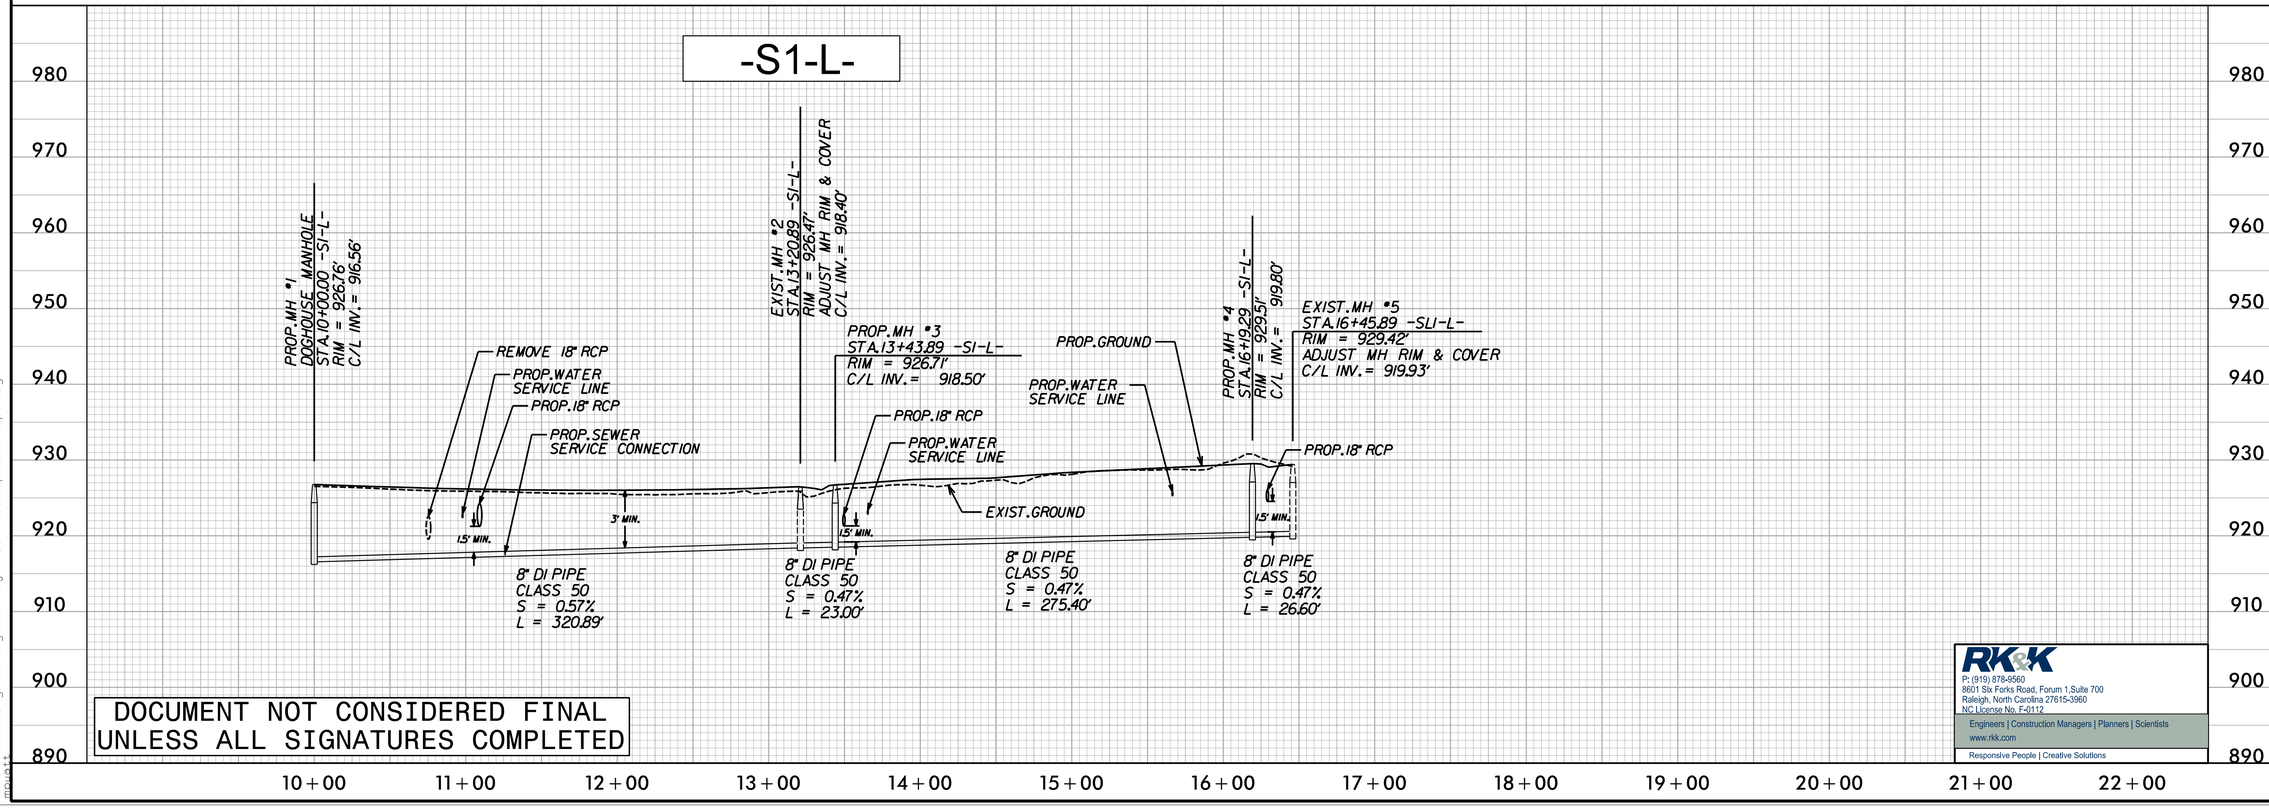

DOCUMENT NOT CONSIDERED FINAL UNLESS ALL SIGNATURES COMPLETED

RK&K
P: (919) 878-9560
8601 Six Forks Road, Forum 1,Suite 700
Raleigh, North Carolina 27615-3960
NC License No. F-0112
Engineers | Construction Managers | Planners | Scientists
www.rkk.com
Responsive People | Creative Solutions

5/28/99
2/22/2024
R:\Utilities\Engineering\UC\Proj\R-2577A_Utl_pfl_UC41_psh.dgn
mpuatt