PROJECT REFERENCE NO.	SHEET NO.
R-2577A	U0-04
THIS SHEET CORRESPONDS TO RDY-06	

UTILITIES BY OTHERS

ALL PROPOSED UTILITY WORK SHOWN ON THIS SHEET WILL BE DONE BY OTHERS. NO PAYMENT WILL BE MADE TO THE CONTRACTOR FOR PROPOSED UTILITY WORK SHOWN ON THIS SHEET.

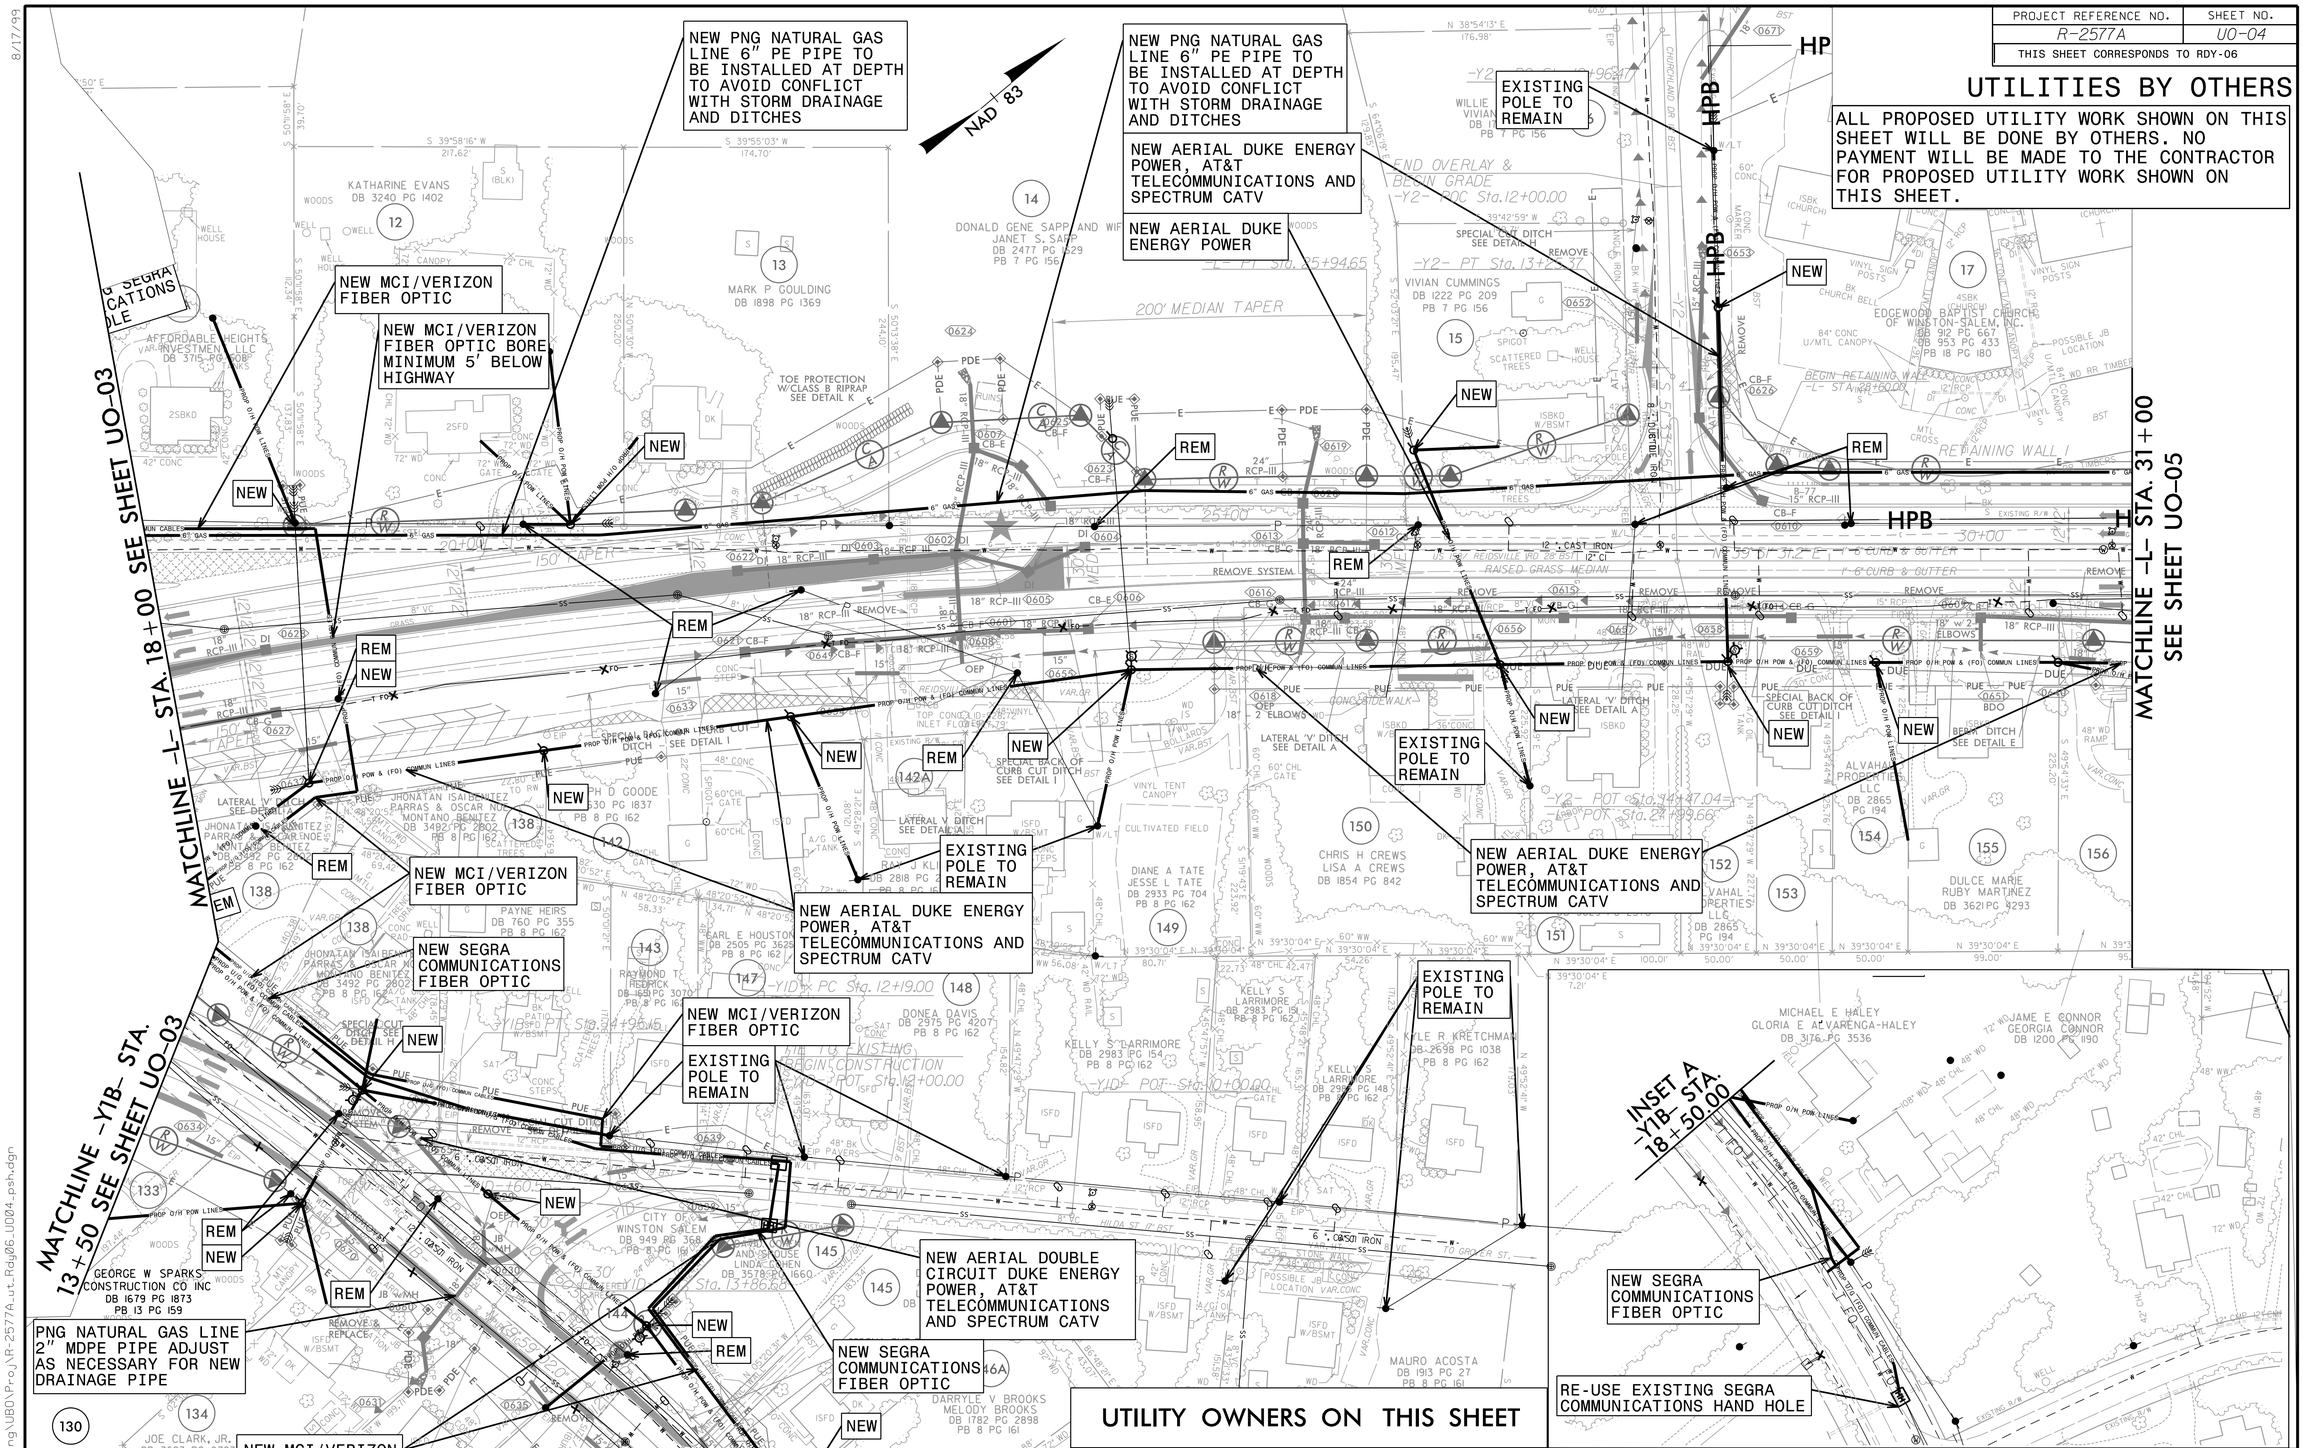

UTILITY OWNERS ON THIS SHEET

DUKE ENERGY – POWER (D)
PIEDMONT NATURAL GAS – NATURAL GAS (6" STEEL)
AT&T – COMMUNICATIONS (D)
AT&T – COMMUNICATIONS (T)
MCI/VERIZON – COMMUNICATIONS
SEGRA – COMMUNICATIONS
SPECTRUM – CATV
CITY OF WINSTON SALEM – WATER (6", 12" CI, 8", 24" DIP) & (8" VC) SEWER

NOTE:

1. ALL EXISTING OVERHEAD POWER ROUTING/ CONNECTIVITY PROVIDED BY; DUKE ENERGY AND GOOGLE EARTH

RK&K
P: (919) 878-9560
8601 Six Forks Road, Forum 1,Suite 700
Raleigh, North Carolina 27615-3960
NC License No. F-0112
Engineers | Construction Managers | Planners | Scientists
www.rkk.com
Responsive People | Creative Solutions

8/17/99
3/19/2024
R:\Utilities\Engineering\UB0\Proj\R-2577A_ut_Rdy06_U004_psh.dgn
default