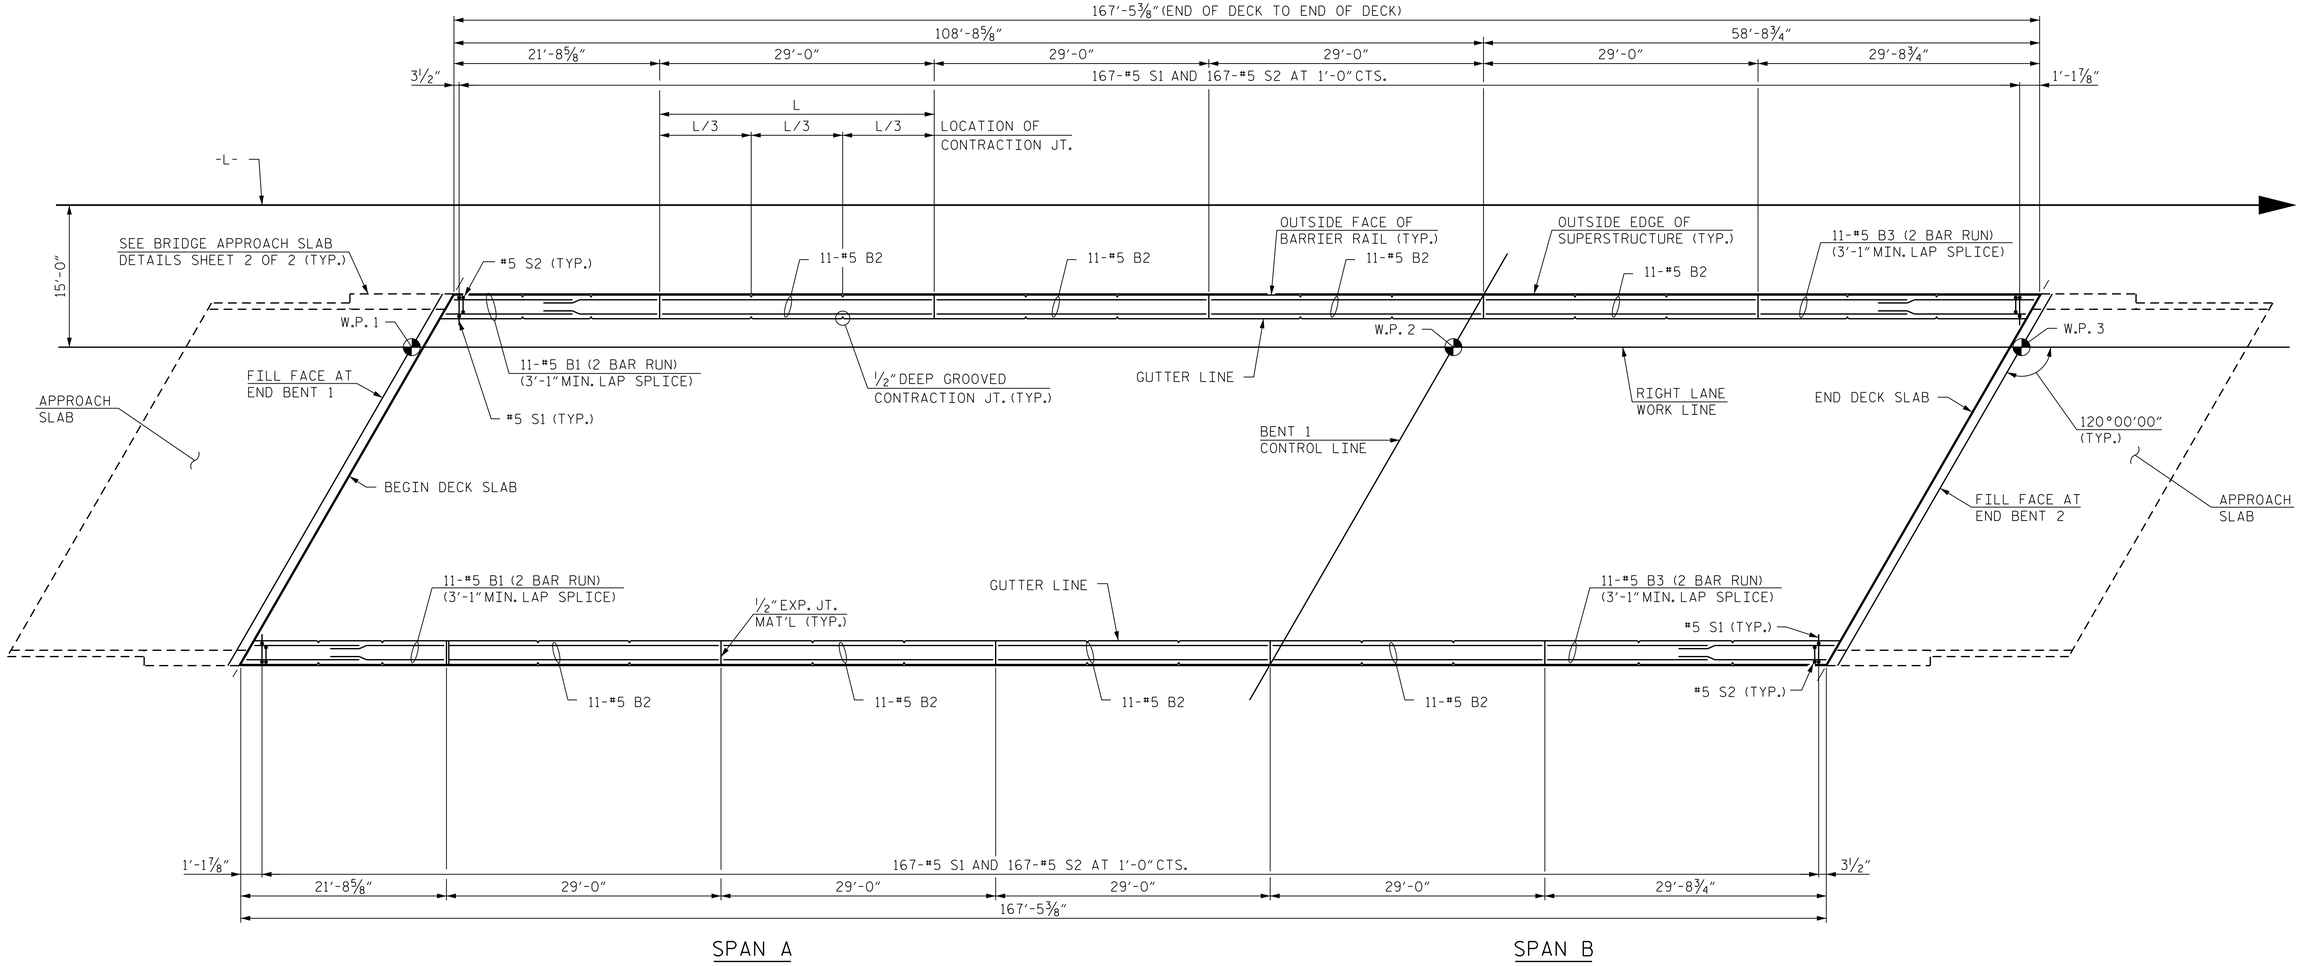

PLAN OF BARRIER RAIL

(ALL DIMENSIONS ARE MEASURED ALONG OUTSIDE FACE OF BARRIER RAIL)
(FOR SECTIONS, NOTES AND QUANTITIES, SEE SHEET 2 OF 2)

PROJECT NO. R-2577A
FORSYTH COUNTY
STATION: 140+39.50 -L-

SHEET 1 OF 2

STATE OF NORTH CAROLINA
DEPARTMENT OF TRANSPORTATION
RALEIGH

SUPERSTRUCTURE
CONCRETE
BARRIER RAIL
PLAN
RIGHT LANE

BRIDGE NO. 330814

RK&K
P: (919) 878-9560
8601 Six Forks Road, Forum 1 Suite 700
Raleigh, North Carolina 27615 | NC License No. F-0112
Engineers | Construction Managers | Planners | Scientists
www.rkk.com
Responsive People | Creative Solutions

NORTH CAROLINA PROFESSIONAL SEAL 48850 ENGINEER ODINE J. PAITEL
DocuSigned by: Odine Paitel
11/10/2023

DOCUMENT NOT CONSIDERED FINAL UNLESS ALL SIGNATURES COMPLETED

REVISIONS						SHEET NO.
NO.	BY:	DATE:	NO.	BY:	DATE:	SR-18
1			3			TOTAL SHEETS
2			4			34

DRAWN BY : T. K. BOYD DATE : SEP 2023
CHECKED BY : L. K. AUSTIN DATE : SEP 2023
DESIGN ENGINEER OF RECORD : O. J. PAITEL DATE : SEP 2023

tboyd
11/10/2023 R:\Structures\BRIDGE\RightBridge\DGN\FINAL\R2577A_SMU_BR1_330815.dgn