DocuSign Envelope ID: EC479044-E905-468E-A158-DB9E5653D033

PROJECT NO.: 14SP.20441.2

CONTRACT: C204411

STRUCTURE: 430174
COUNTY: HAYWOOD

NOTE:
ALL PROPOSED UTILITY WORK SHOWN ON THIS SHEET WILL BE DONE BY OTHERS

PROJECT REFERENCE NO.	SHEET NO.
14SP.20441.2	U0-2

UTILITIES BY OTHERS

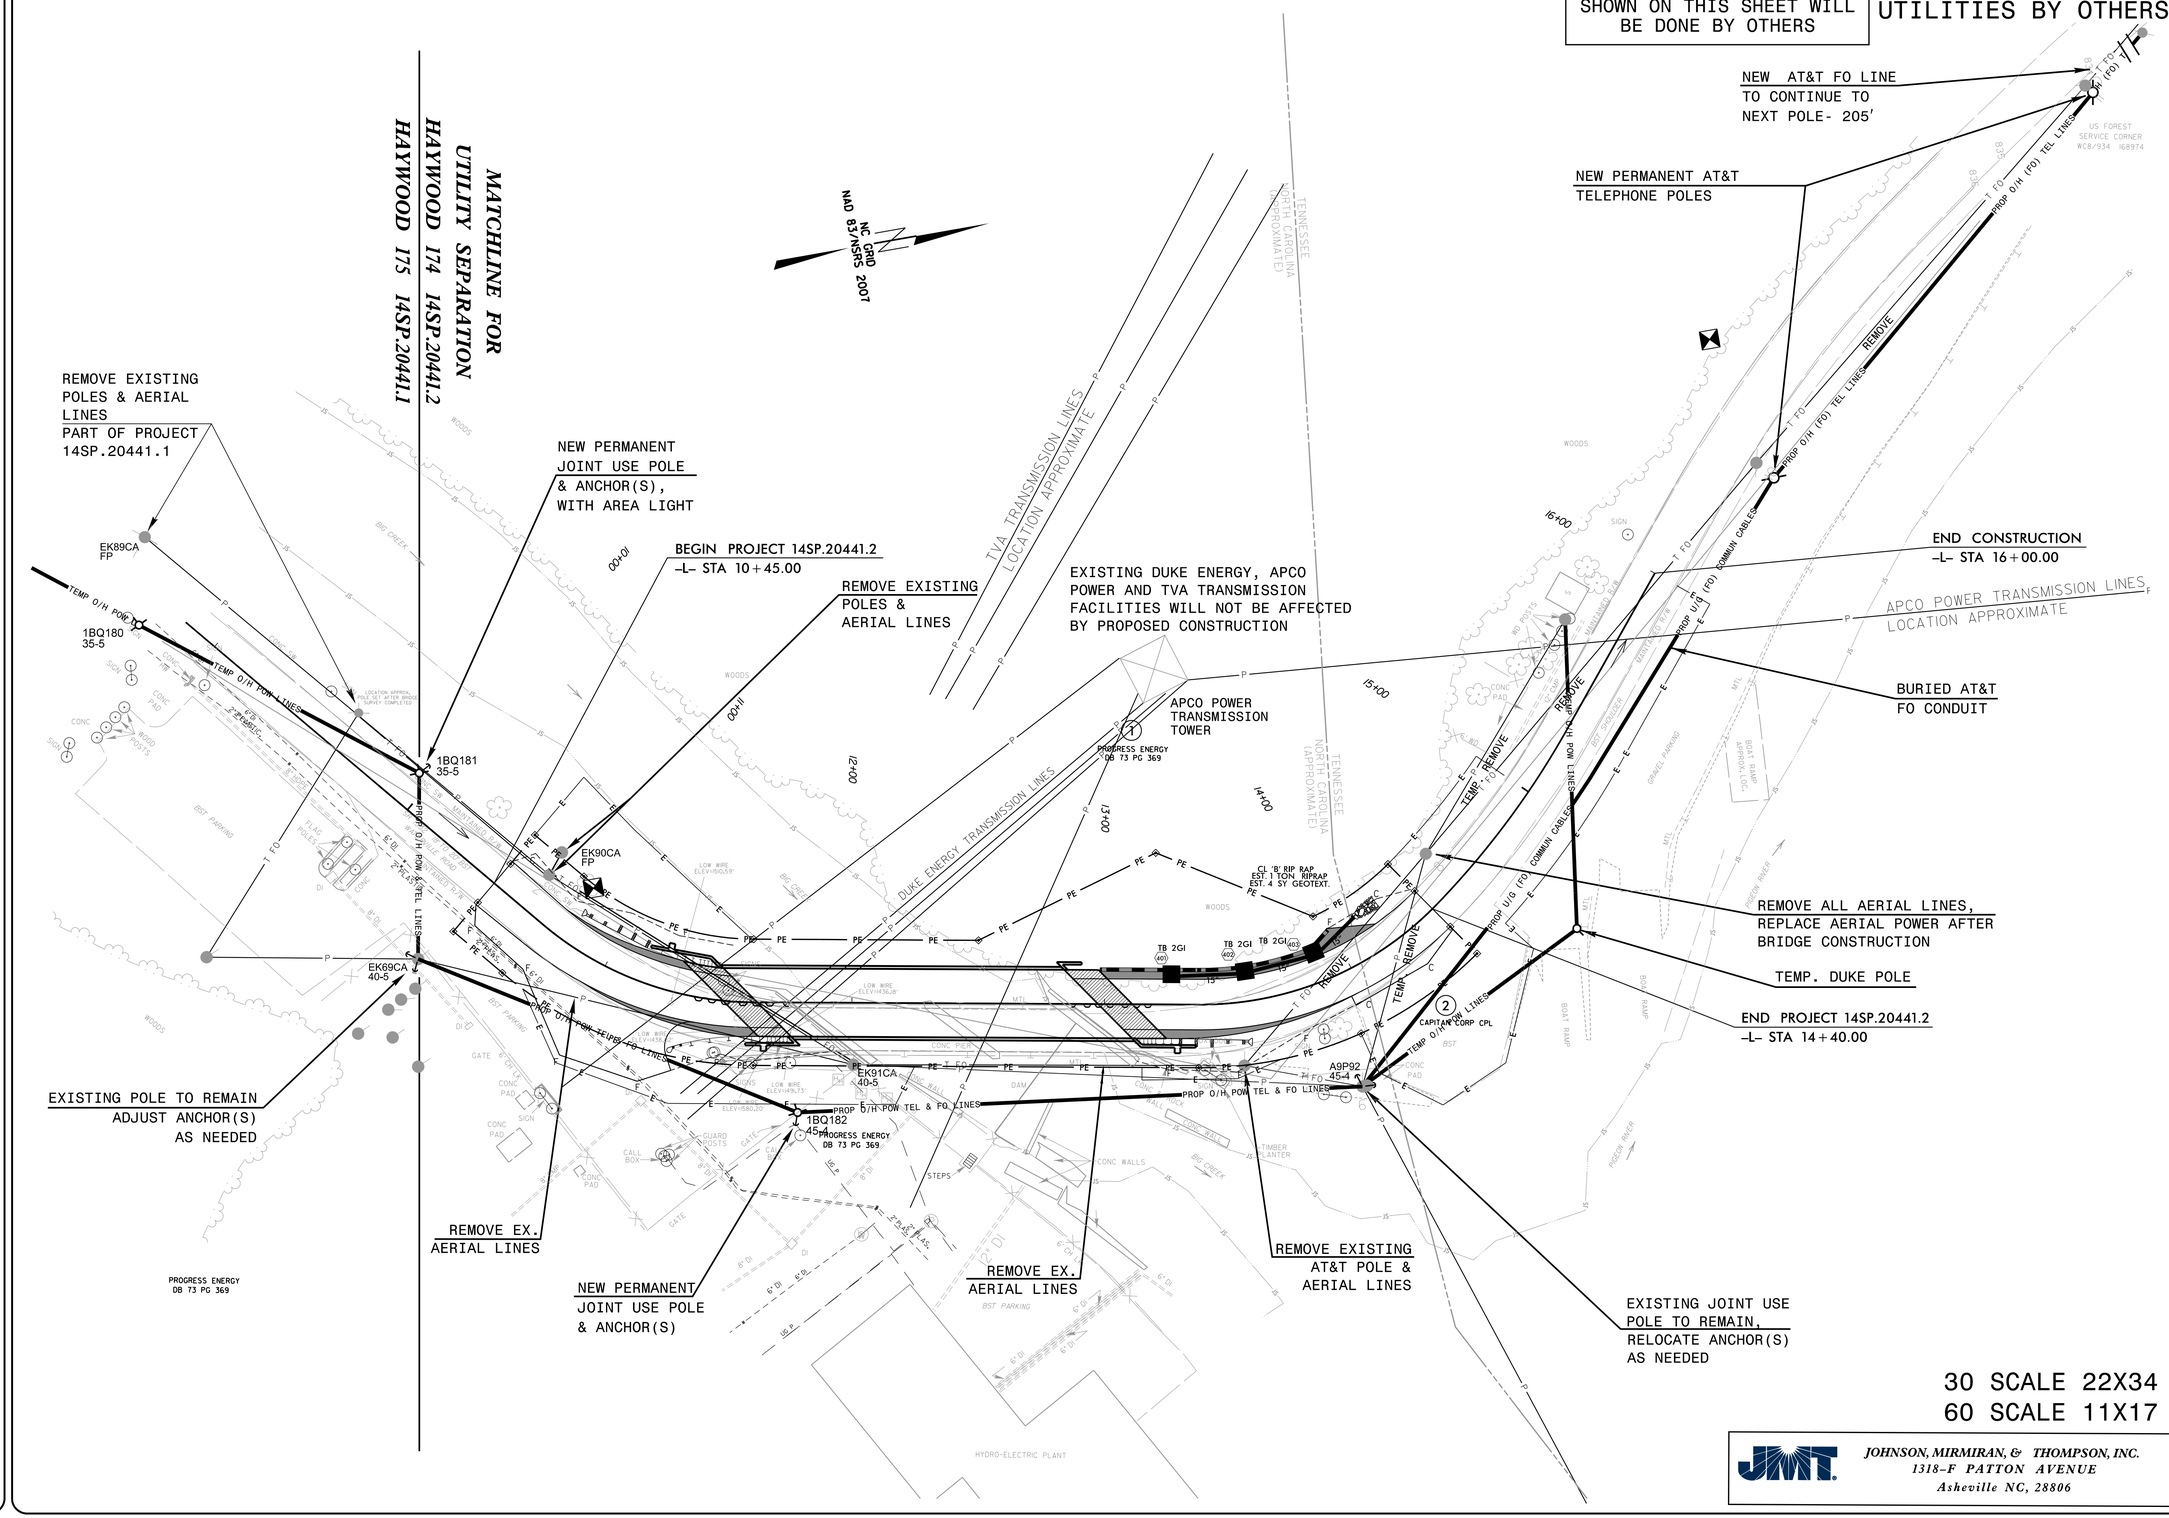

30 SCALE 22X34
60 SCALE 11X17

JOHNSON, MIRMIRAN, & THOMPSON, INC.
1318-F PATTON AVENUE
Asheville NC, 28806

V&M PROJECT #31236-08
TRANSPORTATION\31236-08 HAYWOOD 430174\UTILITIES\U0-2.DGN