DocuSign Envelope ID: 378B1D50-9825-4E55-B451-02E2B37C2128

PROJ. REFERENCE NO.	SHEET NO.
HB-0002	TMP-12

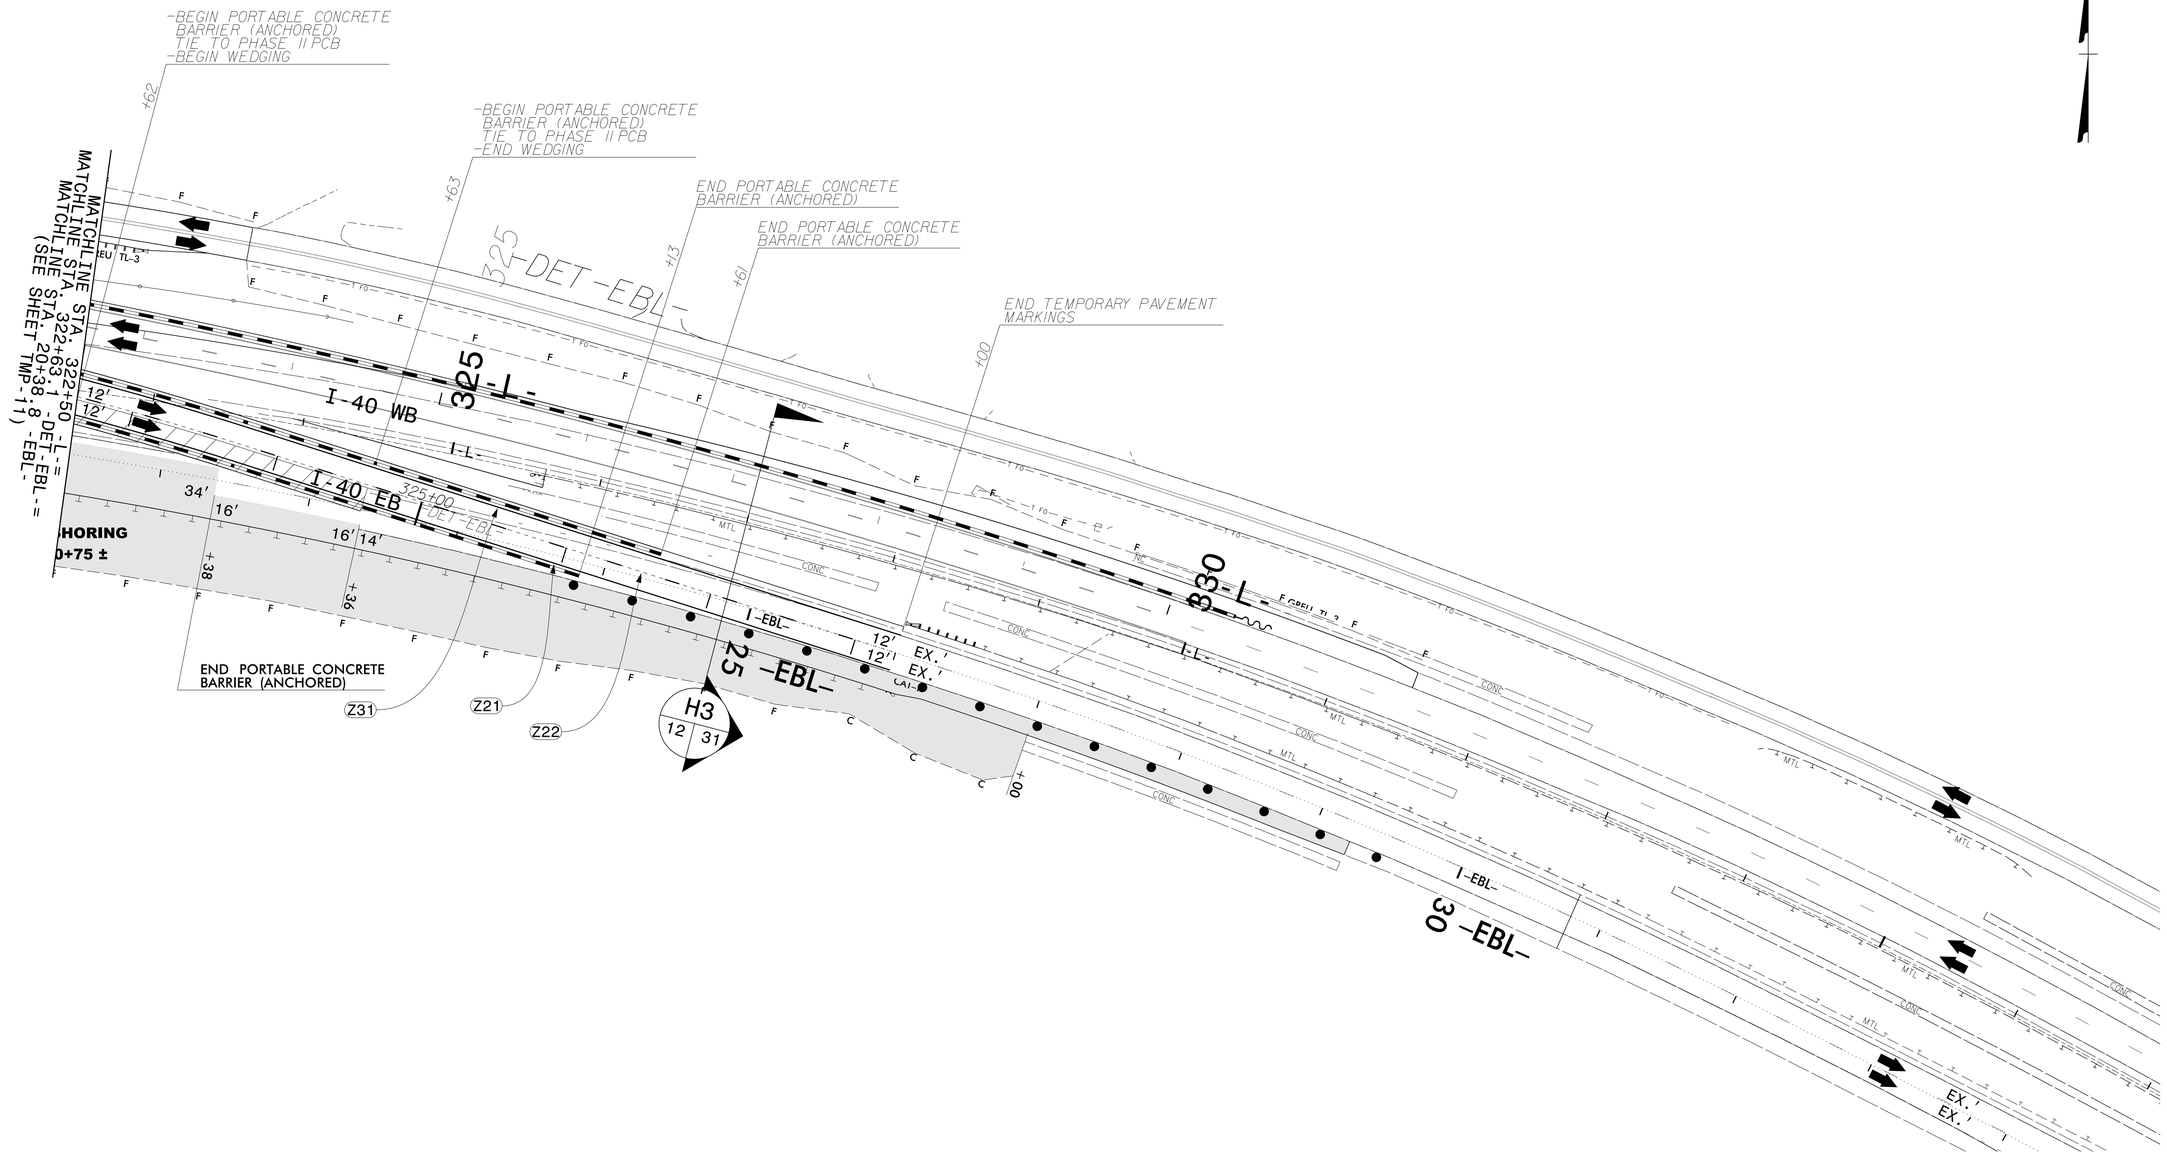

WETHERILL ENGINEERING
1223 Jones Franklin Rd.
Raleigh, N.C. 27606
License No. F-0377
Bus: 919 851 8077
Fax: 919 851 8107
TRANSPORTATION PLANNING/DESIGN - BRIDGE/STRUCTURE DESIGN
CIVIL/SITE DESIGN - GIS/GPS - CONSTRUCTION OBSERVATION

APPROVED: DocuSigned by: Greg S. Purvis 31F0F7C256E3403...

DATE: 3/26/2024

NORTH CAROLINA PROFESSIONAL SEAL 22999 ENGINEER GREG S. PURVIS

DOCUMENT NOT CONSIDERED FINAL UNLESS ALL SIGNATURES COMPLETED

DIVISION OF HIGHWAYS · STATE OF NORTH CAROLINA · DEPARTMENT OF TRANSPORTATION · WORK ZONE TRAFFIC CONTROL

PHASE III DETAIL

3/26/2024
\\Wei-fs01\projects\2021\2li47.07_HB-0002\Traffic\Traffic Design\Pre-Let\Plan\WZTC_AR\HB-0002_TMP_12 PHIII.dgn
User:AHayes