DocuSign Envelope ID: 8D9DD5CE-C82A-448C-BE92-69EF089A271B

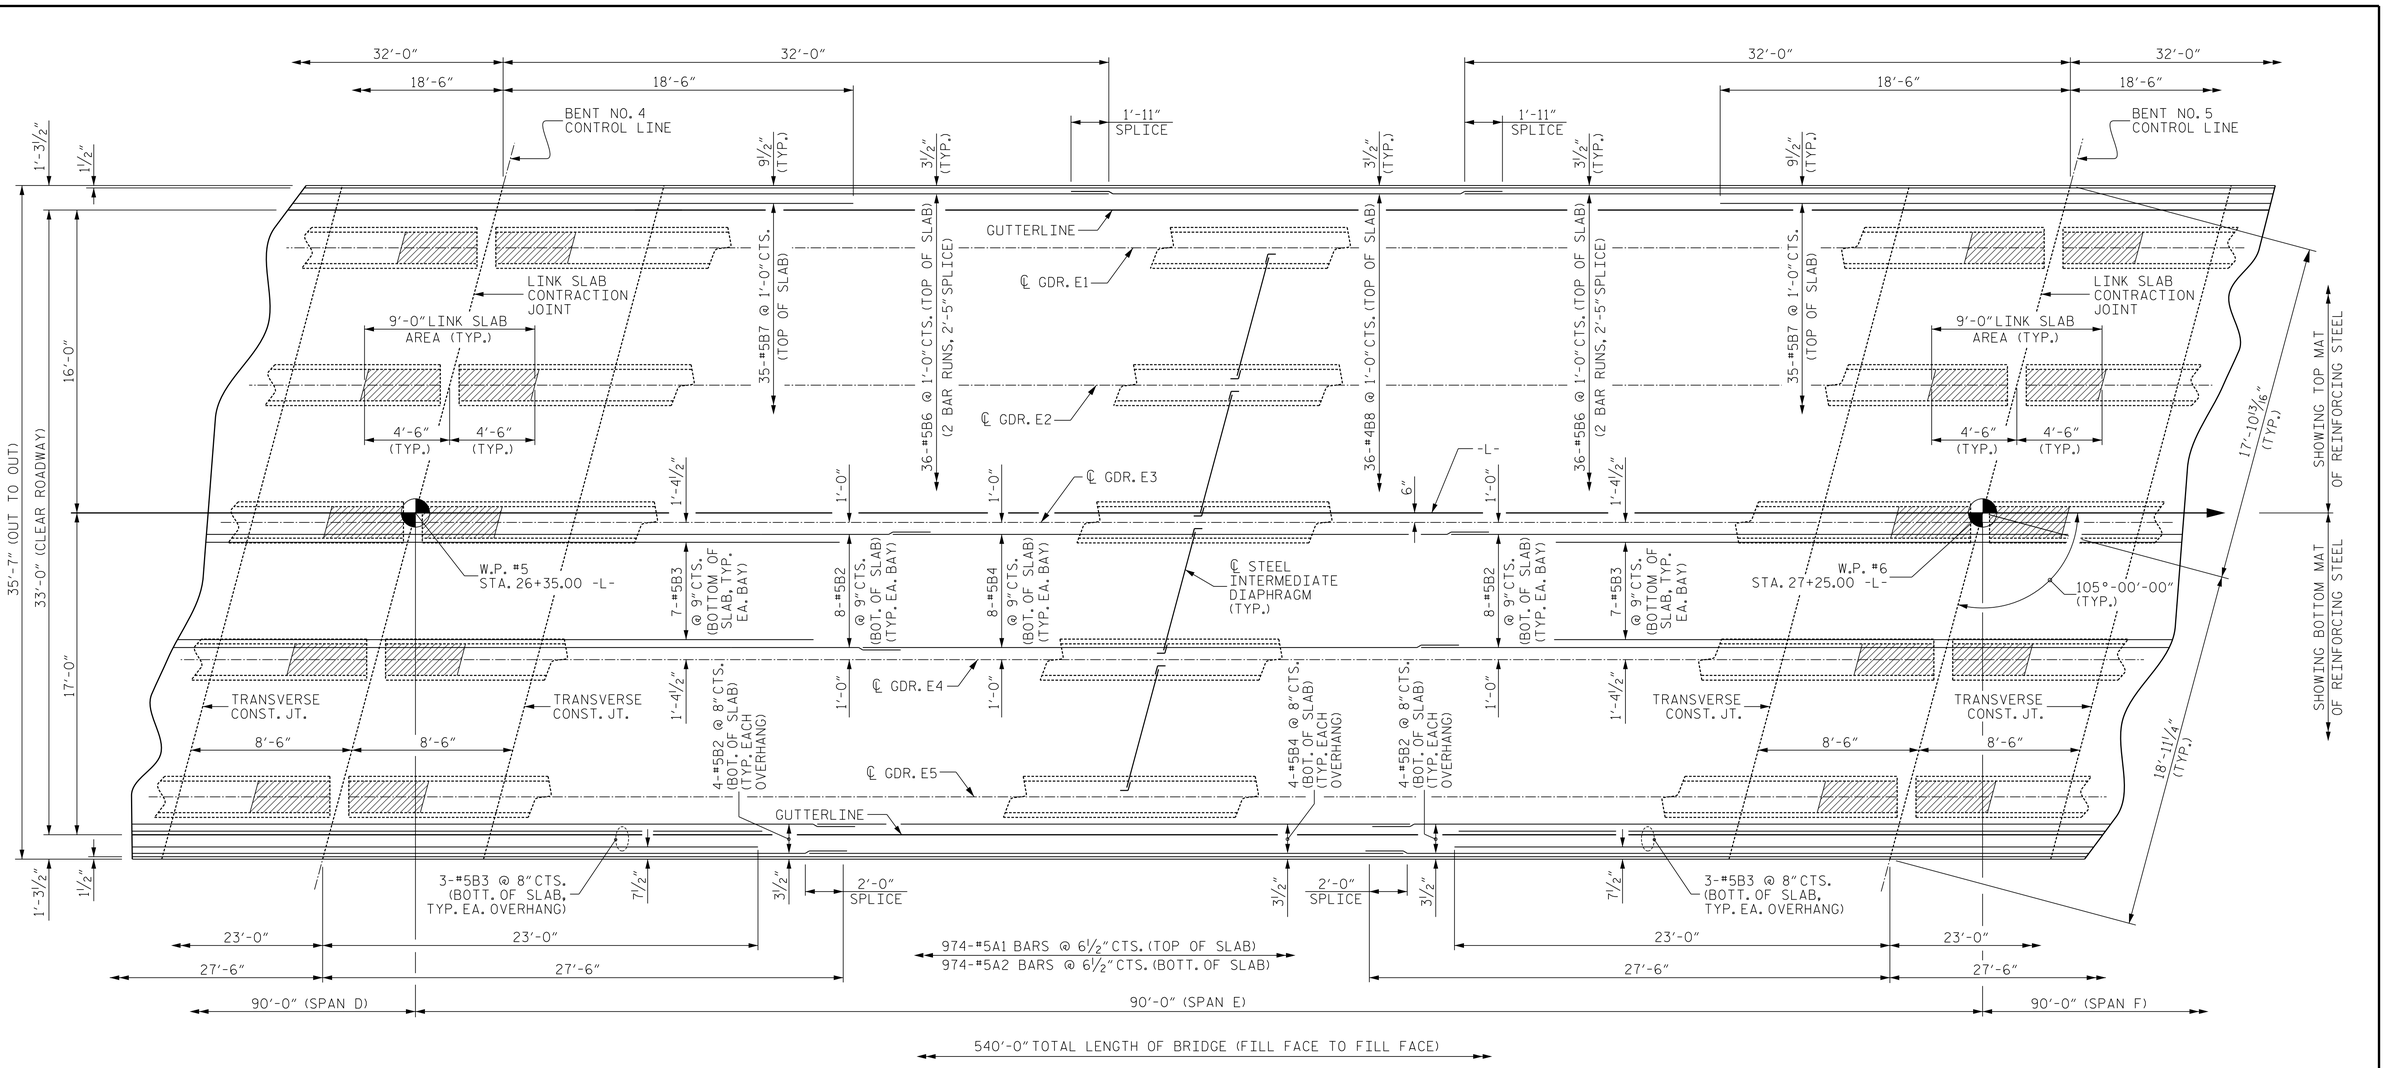

PLAN OF SPAN E

PROJECT NO. B-4926

LENOIR COUNTY

STATION: 25+45.00 -L-

SHEET 5 OF 6

NORTH CAROLINA PROFESSIONAL ENGINEER SEAL 042890 PATRICK R. GALLAGHER 9/7/2023

STATE OF NORTH CAROLINA
DEPARTMENT OF TRANSPORTATION
RALEIGH

SUPERSTRUCTURE

PLAN OF SPAN E

DOCUMENT NOT CONSIDERED FINAL UNLESS ALL SIGNATURES COMPLETED

Johnson, Mirmiran, & Thompson Inc.
4700 Falls of Neuse Rd, Suite 100,
Raleigh, NC, 27609
License No: C-3097

REVISIONS						SHEET NO.
NO.	BY:	DATE:	NO.	BY:	DATE:	S1-15
1			3			TOTAL SHEETS
2			4			49

DWN. BY: WDC DATE: 03/2023
CHKD. BY: PRG DATE: 03/2023
DES. EGR. OF RECORD: PRG DATE: 03/2023

w:\Structures\03747-01 - B-4926 Lenoir 20 &14\Structures\Lenoir 20\Plans\40_029_B4926_SMU_PS05_05.dgn
DGN: V:\NCS\Structures\03747-01 - B-4926 Lenoir 20 &14\Structures\Lenoir 20\Plans\40_029_B4926_SMU_PS05_05.dgn
TIME: 01:53 PM on Wednesday, September 06, 2023