DocuSign Envelope ID: 8D9DD5CE-C82A-448C-BE92-69EF089A271B

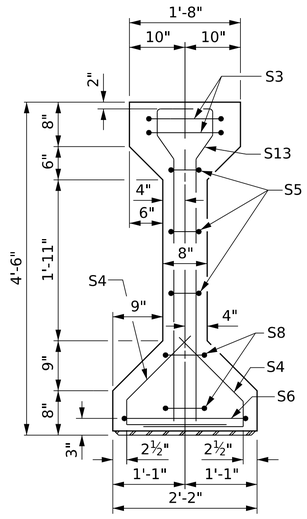

SECTION B-B

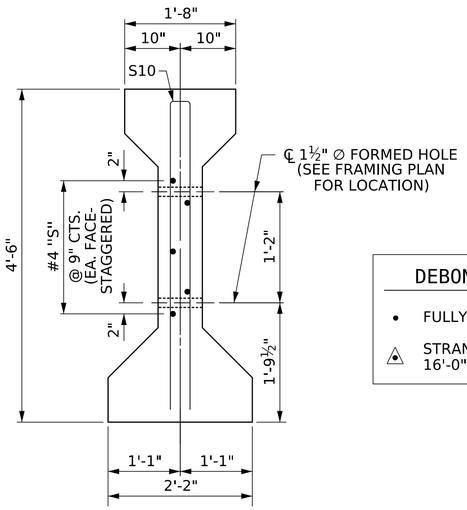

SECTION C-C

(S1 BARS NOT SHOWN)

DEBONDING LEGEND

- FULLY BONDED STRANDS
- STRANDS DEBONDED FOR 16'-0" FROM END OF GIRDER

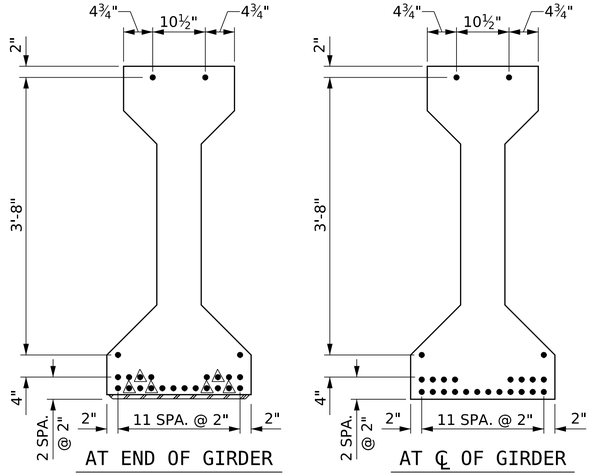

0.6" ⌀ LOW RELAXATION STRAND LAYOUT

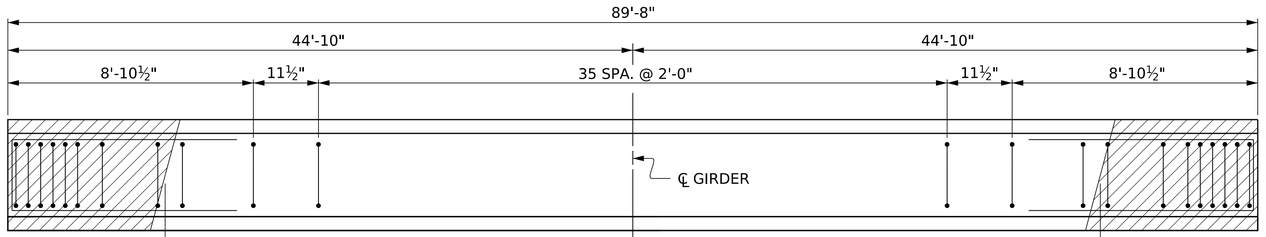

PLAN OF GIRDER

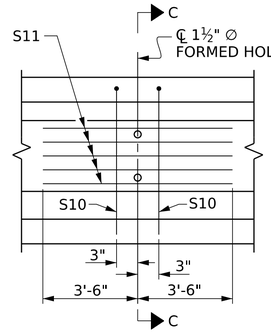

PARTIAL ELEVATION

SHOWING INTERMEDIATE DIAPHRAGM REINFORCING STEEL FOR GIRDER Nos. 1 THRU 5

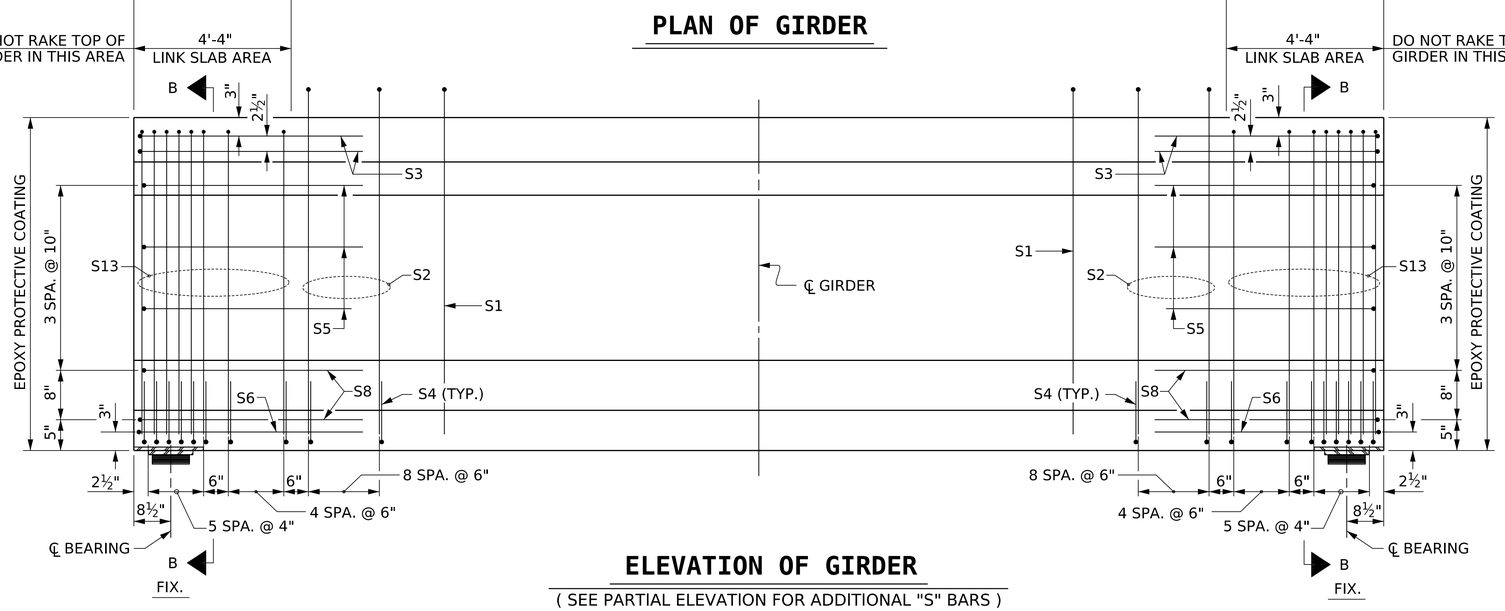

ELEVATION OF GIRDER

(SEE PARTIAL ELEVATION FOR ADDITIONAL "S" BARS)

0.6"⌀ L.R. GRADE 270 STRANDS

AREA (SQUARE INCHES)	ULTIMATE STRENGTH (LBS. PER STRAND)	APPLIED PRESTRESS (LBS. PER STRAND)
0.217	58,600	43,950

REINFORCING STEEL FOR ONE GIRDER

BAR	NUMBER	SIZE	TYPE	LENGTH	WEIGHT
S1	36	#4	1	10'-8"	257
S2	18	#6	1	10'-8"	288
S3	4	#4	2	9'-1"	24
S4	80	#4	3	3'-5"	183
S5	6	#4	2	8'-5"	34
S6	2	#4	2	9'-11"	13
S8	4	#4	2	8'-7"	23
S10	2	#5	2	8'-8"	18
S11	5	#4	STR	7'-0"	23
S13	22	#6	1	9'-4"	308

BAR TYPES

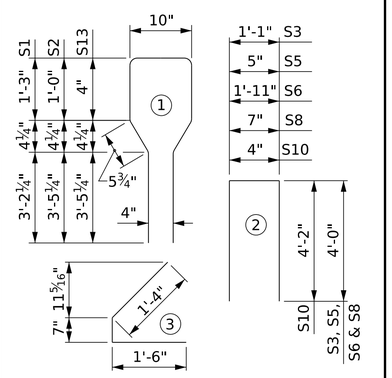

ALL BAR DIMENSIONS ARE OUT-TO-OUT

QUANTITIES FOR ONE GIRDER

	REINFORCING STEEL	8500 PSI CONCRETE	0.6" ∅ L. R. STRANDS
	LB.	C.Y.	No.
	1171	18.2	24

GIRDERS REQUIRED

NUMBER	LENGTH	TOTAL LENGTH
20	89'-8"	1793'-4"

PROJECT NO. B-4926

LENOIR COUNTY

STATION: 25+45.00 -L-

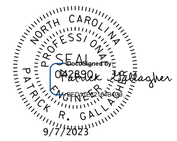

STATE OF NORTH CAROLINA
DEPARTMENT OF TRANSPORTATION
RALEIGH

STANDARD

AASHTO TYPE IV PRESTRESSED CONCRETE GIRDER - LINK SLAB (SPANS B THRU E)

DOCUMENT NOT CONSIDERED FINAL UNLESS ALL SIGNATURES COMPLETED

Johnson, Mirmiran, & Thompson Inc.
4700 Falls of Neuse Rd, Suite 100,
Raleigh, NC, 27609
License No: C-3097

REVISIONS						SHEET NO.
NO.	BY:	DATE:	NO.	BY:	DATE:	S1-19
1			3			TOTAL SHEETS
2			4			49

DWN. BY: WDC	DATE: 03/2023	DRAWN BY : BNB 09/21
CHKD. BY: PRG	DATE: 03/2023	CHECKED BY : AAI 09/21
DES. EGR. OF RECORD: PRG	DATE: 03/2023	

STD. NO. PCG6 (SHT. 1)

w5rdrafter
DGN: V:\NCStructures\03747-01 - B-4926 Level 2D 8.5A\Structures\Level 2D\Plans\401_037_B4926_SMU_G20L.09.dgn
TIME: 01:53 PM on Wednesday, September 06, 2023