DocuSign Envelope ID: 8D9DD5CE-C82A-448C-BE92-69EF089A271B

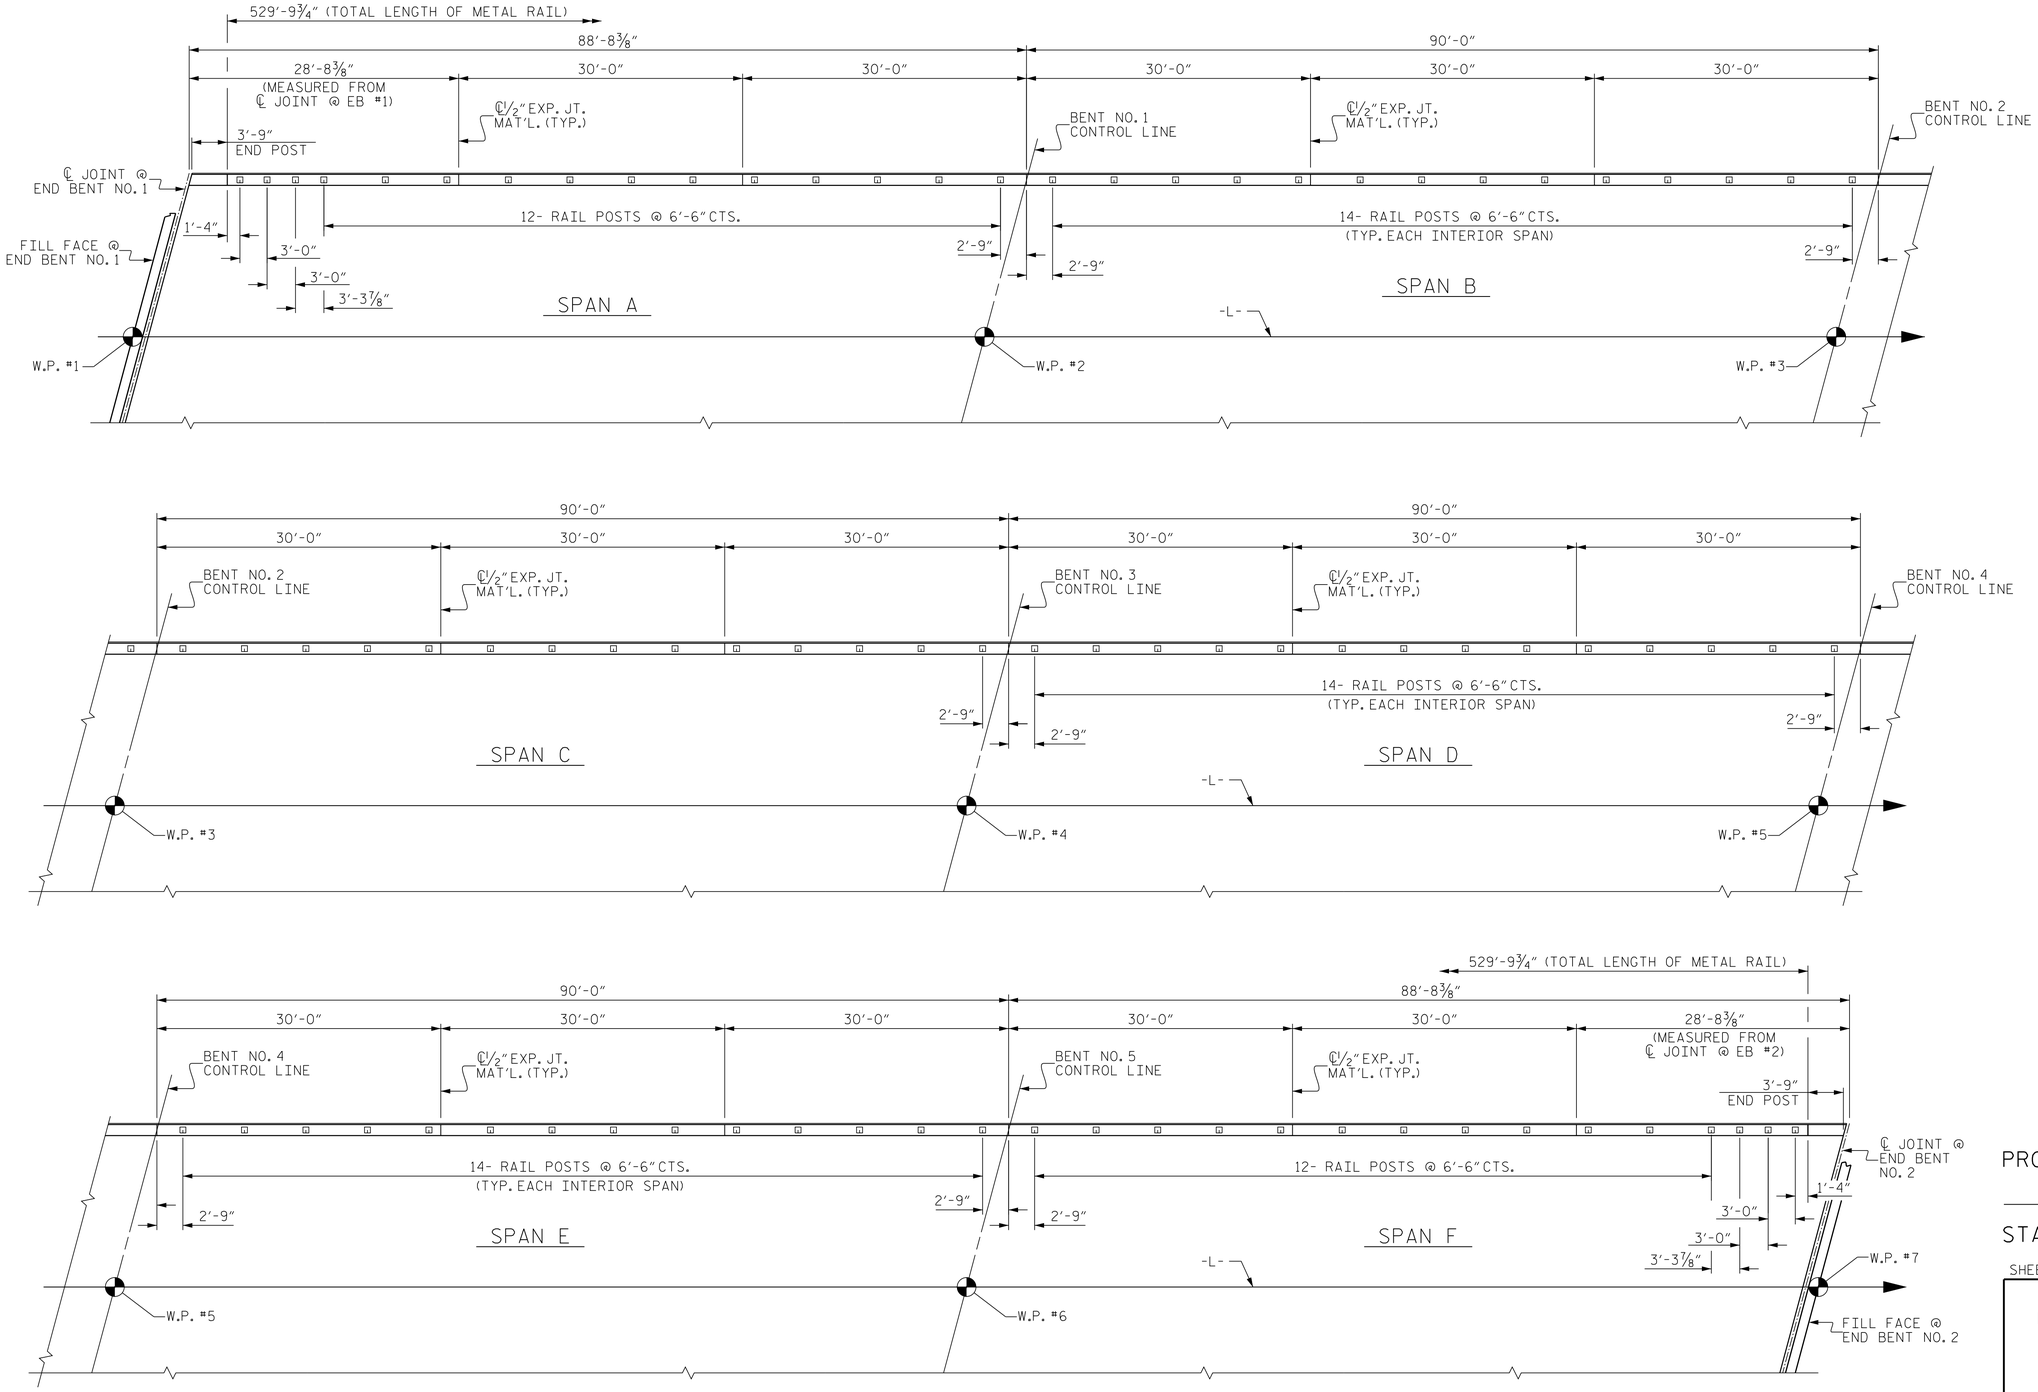

RAIL POST SPACING

(LEFT SIDE SHOWN, RIGHT SIDE SIMILAR)

DWN. BY: WDC	DATE: 03/2023	
CHKD. BY: PRG	DATE: 03/2023	
DES. EGR. OF RECORD: PRG	DATE: 03/2023	

DOCUMENT NOT CONSIDERED FINAL UNLESS ALL SIGNATURES COMPLETED

Johnson, Mirmiran, & Thompson Inc.
4700 Falls of Neuse Rd, Suite 100,
Raleigh, NC, 27609
License No: C-3097

NORTH CAROLINA PROFESSIONAL SEAL 042890 ENGINEER PATRICK R. GALLAHER 9/7/2023

PROJECT NO. B-4926

LENOIR COUNTY

STATION: 25+45.00 -L-

SHEET 1 OF 2

STATE OF NORTH CAROLINA
DEPARTMENT OF TRANSPORTATION
RALEIGH

SUPERSTRUCTURE

RAIL POST SPACINGS

REVISIONS						SHEET NO.
NO.	BY:	DATE:	NO.	BY:	DATE:	S1-25
1			3			TOTAL SHEETS
2			4			49

wdcrutcher
DGN: V:\NCStructures\03141-01 - B-4926 Lenoir 20 &34\Structures\Lenoir 20\Plans\401_049_B4926_SM01_2M13_025.dgn
TIME: 9:15 PM on Wednesday, September 06, 2023