DocuSign Envelope ID: DD5B537E-40B4-4723-895F-4939C460977A

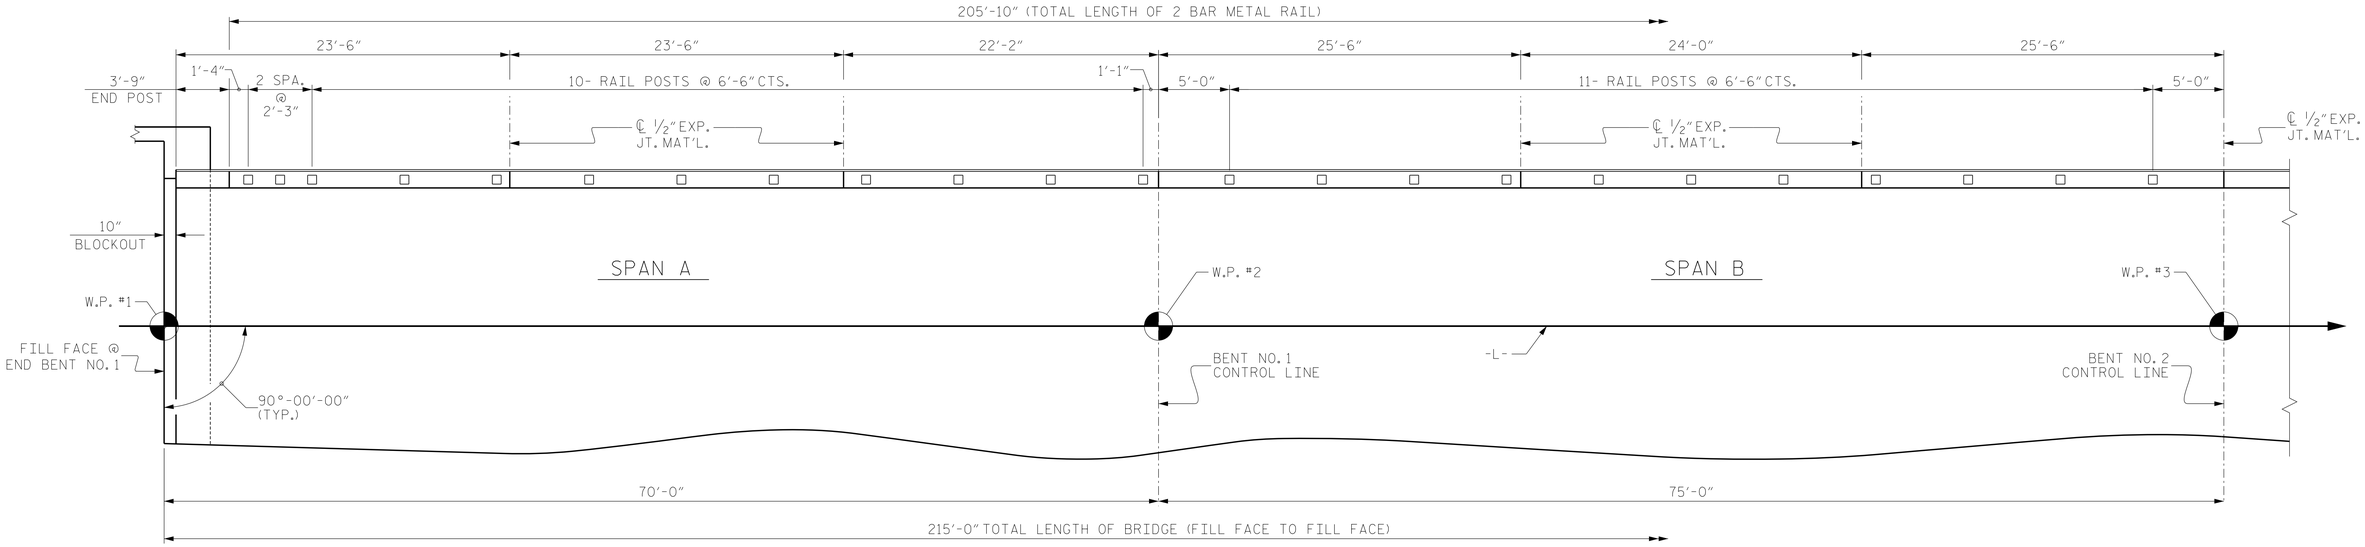

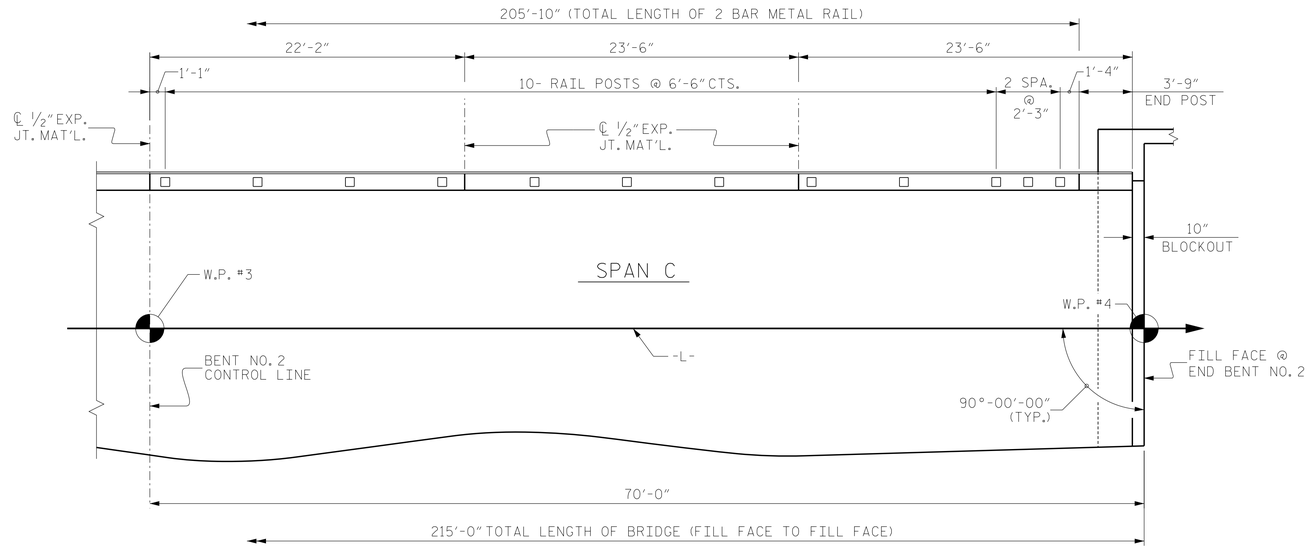

RAIL POST SPACING

(LEFT SIDE SHOWN, RIGHT SIDE SIMILAR)

PROJECT NO. B-4926

LENOIR COUNTY

STATION: 35+00.00 -L-

SHEET 1 OF 2

STATE OF NORTH CAROLINA
DEPARTMENT OF TRANSPORTATION
RALEIGH

SUPERSTRUCTURE

RAIL POSTS SPACING

NORTH CAROLINA PROFESSIONAL ENGINEER SEAL 2/2/2024 PATRICK R. GALLAGHER

DOCUMENT NOT CONSIDERED FINAL UNLESS ALL SIGNATURES COMPLETED

Johnson, Mirmiran, & Thompson Inc.
4700 Falls of Neuse Rd, Suite 100,
Raleigh, NC, 27609
License No: C-3097

REVISIONS						SHEET NO.
NO.	BY:	DATE:	NO.	BY:	DATE:	S2-22
1			3			TOTAL SHEETS
2			4			39

DWN. BY: WDC	DATE: 03/2023
CHKD. BY: PRG	DATE: 03/2023
DES. EGR. OF RECORD: PRG	DATE: 03/2023

wdcruther
DGN: V:\NC\Structures\03174T-01 - B-4926 Lenoir 20 &34\Structures\Lenoir 34\Plans\402_043_B4926_SMU_2MR3_S22.dgn
TIME: 10:32 AM on Wednesday, January 31, 2024