DocuSign Envelope ID: CAD7912C-BA48-4968-87B5-2029725E4CA5

PROJECT REFERENCE NO.	SHEET NO.
I-2513 AA/AB	ITS 18

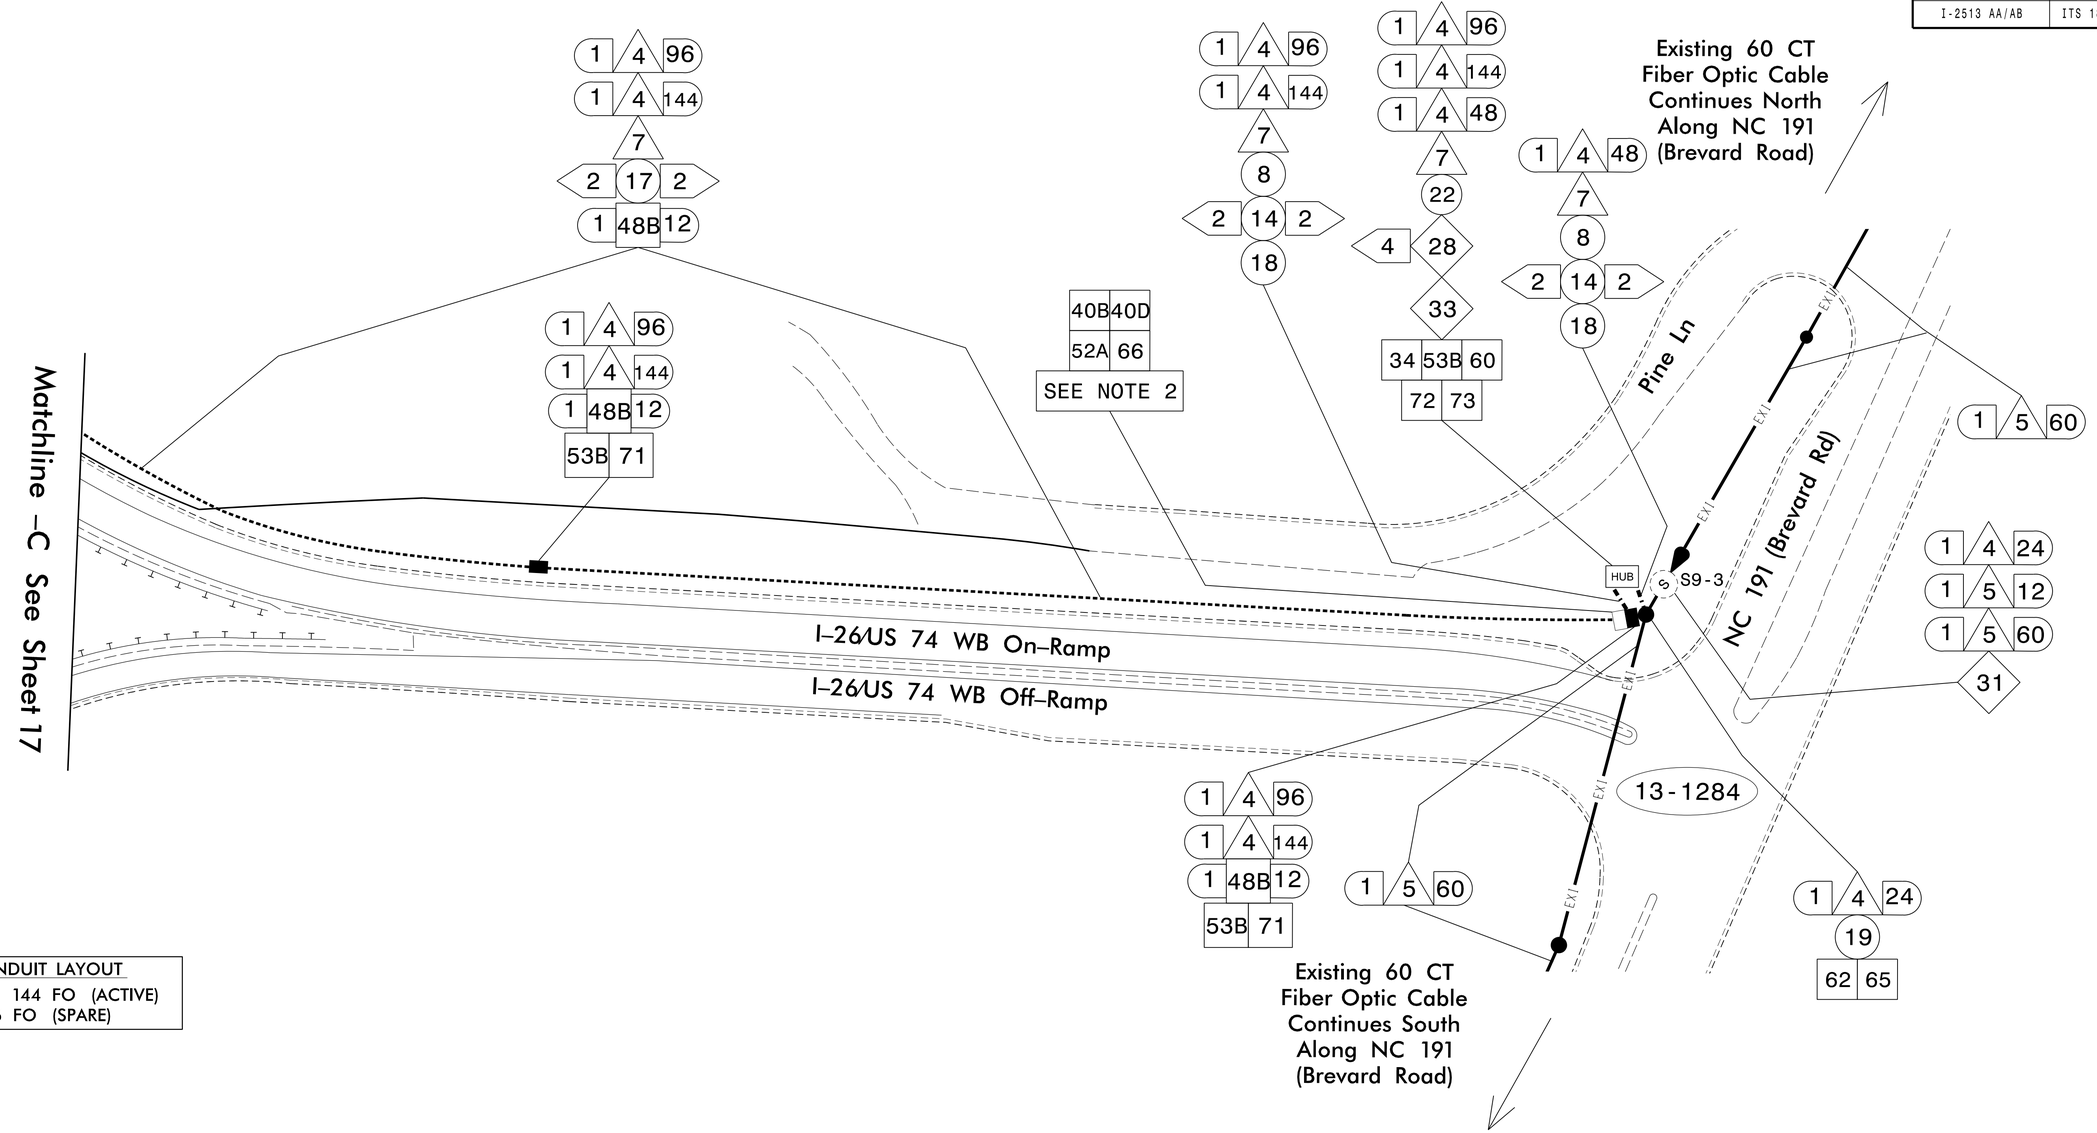

TRUNK CONDUIT LAYOUT
ORANGE = 144 FO (ACTIVE)
BLUE = 96 FO (SPARE)

NOTES:

1. USE 144 FIBER IN ORANGE DUCT FOR ALL DEVICES ON THIS PROJECT.
2. INSTALL COMMERCIALIZATION JUNCTION BOX FOR FUTURE SPLICE ENCLOSURE.

DOCUMENT NOT CONSIDERED FINAL UNLESS ALL SIGNATURES COMPLETED

AECOM
NC Firm License No.: F-0342
5438 Wade Park Boulevard
Suite 200 Raleigh, NC 27607
Phone: 919-461-1100

Prepared for the Offices of:
750 N. Greenfield Pkwy., Garner, NC 27529

ITS Communication Cable and Conduit Routing Plans

DIVISION 13 BUNCOMBE CO. ASHEVILLE

PLAN DATE:	January 2024	REVIEWED BY:	M. Cavenaugh
PREPARED BY:	M. Tindal	REVIEWED BY:	R. Garrett

SCALE 0 NA N.T.S.

REVISIONS	INIT.	DATE

SEAL
NORTH CAROLINA PROFESSIONAL SEAL 026679 ENGINEER ROCHELLE GARRETT

DocuSigned by: Rochelle Garrett 1/19/2024
SIGNATURE DATE
F0B17DF54B8AF6...
CADD Filename:

1/19/2024
pw:\\aecom-np-pw.bentley.com:AECOM_DS21_NA_2020\Documents\60646756-I-2513A\900-CAD GIS\910_CAD\70_NCDOT_TIP\Intelligent Transportation Systems\AA_AB\I-2513AA_AB_ITS_PSH18.dgn
Tindal, M