6/23/16

0 5 10	PROJ. REFERENCE NO.	SHEET NO.
	I-2513AA/AB	X-194

= UNCLASSIFIED EXCAVATION – ACCEPTABLE BUT NOT IN THE TOP THREE FEET

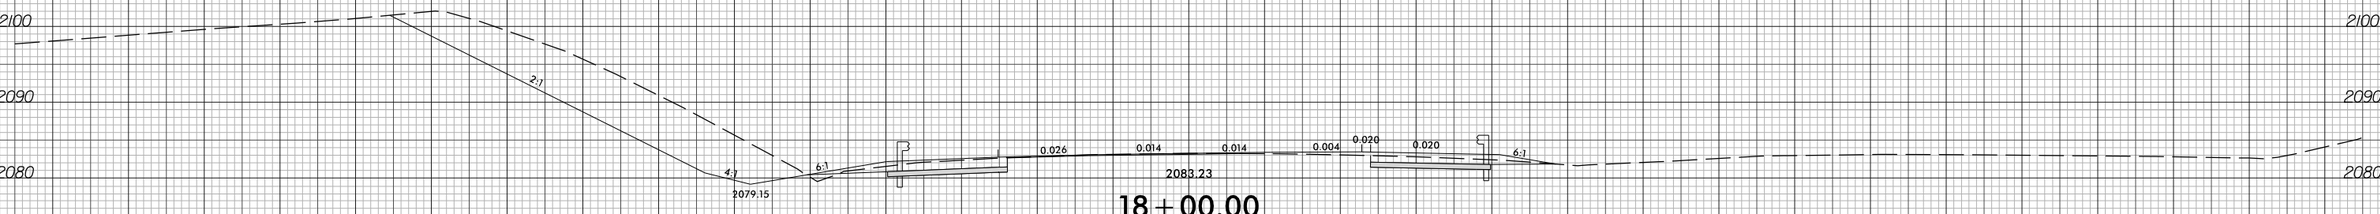

18+00.00

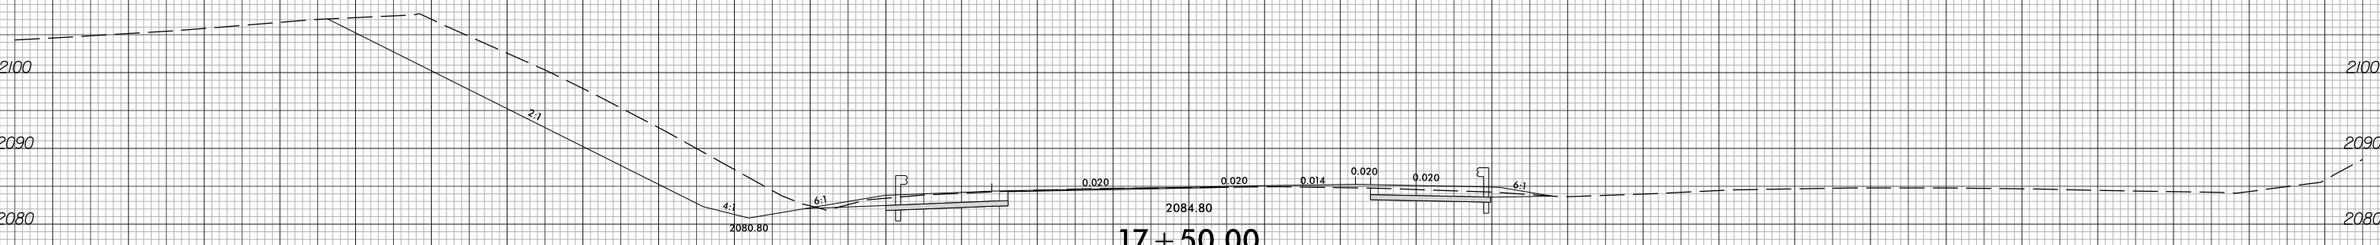

17+50.00

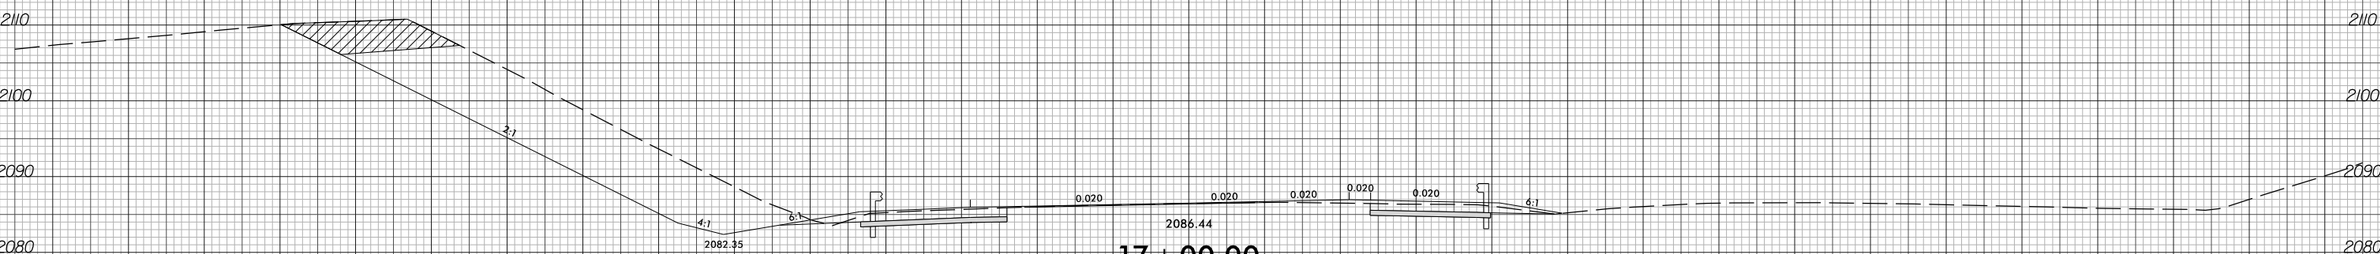

17+00.00

-Y_WB-

2/5/2024
I-2513AA_RDY_XPL_Y_WB.dgn
tyler.carey