PAVEMENT SCHEDULE	
C1	1¼" S9.5B
C2	1½" S9.5B
E	5½" B25.0C
R	EXIST. C&G
S	SHOULDER RECON
U	EXIST. PAVEMENT
V1	0-1¼" MILLING

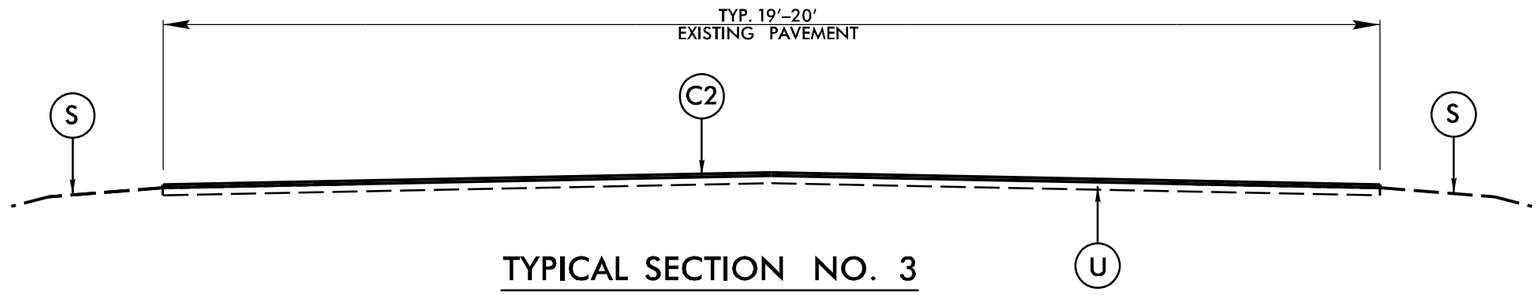

TYPICAL SECTION NO. 3

MAP NO.s 8, 12, 22

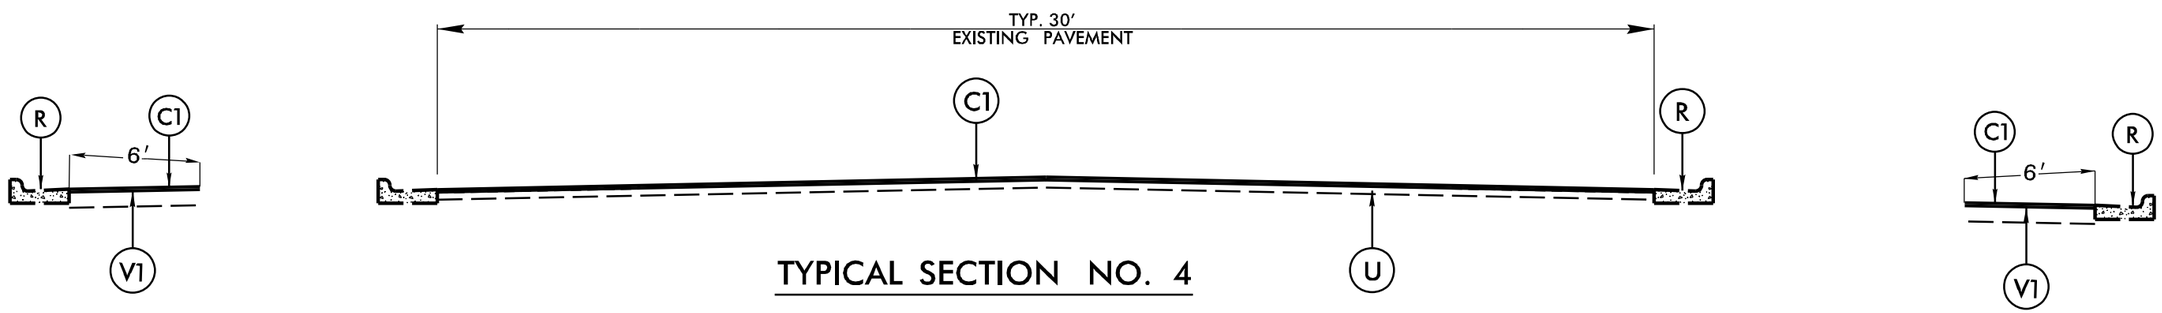

TYPICAL SECTION NO. 4

MAP NO. 20

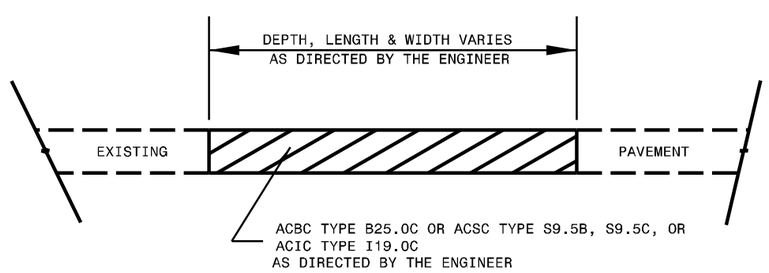

PATCHING EXISTING PAVEMENT

MILLING TO BE PERFORMED PRIOR TO PATCHING

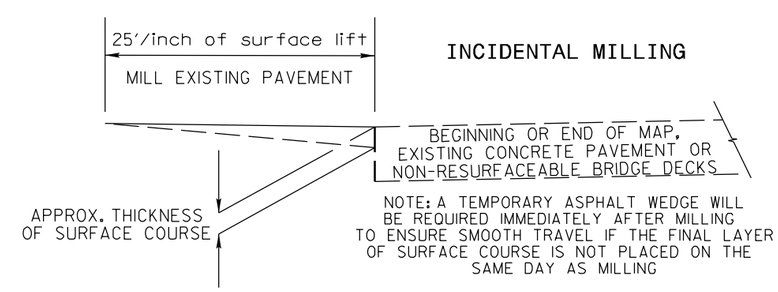

INCIDENTAL MILLING