DocuSign Envelope ID: 9F6B614F-D527-4458-B547-ED3E0D21D846

| -L- | | | |
|---|---|---|---|
| PI Sta 10+85.56 | PI Sta 12+02.12 | PI Sta 15+34.50 | PI Sta 17+38.96 |
| Δ = 7° 30' 20.3" (RT) | Δ = 10° 17' 12.9" (RT) | Δ = 0° 42' 54.7" (RT) | Δ = 1° 02' 14.5" (LT) |
| D = 7° 38' 22.0" | D = 7° 38' 22.0" | D = 1° 31' 40.4" | D = 0° 17' 11.3" |
| L = 98.25' | L = 134.66' | L = 46.81' | L = 362.10' |
| T = 49.19' | T = 67.51' | T = 23.40' | T = 181.06' |
| R = 750.00' | R = 750.00' | R = 3,750.00' | R = 20,000.00' |
| SE = EXISTING | SE = EXISTING | SE = EXISTING | SE = EXISTING |
| RO = EXISTING | RO = EXISTING | RO = EXISTING | RO = EXISTING |

FOR -L- PROFILE, SEE SHEET 13

Kimley»Horn ©2023
NC LICENSE #F-0102
200 SOUTH TRYON, SUITE 200
CHARLOTTE, N.C. 28202

RIGHT-OF-WAY REV.

CONST. REV.

| PROJECT REFERENCE NO. | SHEET NO. |
|---|---|
| U-5108 | 4 |
| R/W SHEET NO. | |

ROADWAY DESIGN ENGINEER: NORTH CAROLINA PROFESSIONAL SEAL 034207 ENGINEER ANTHONY J. SPALECK — DocuSigned by: 4/12/2024

HYDRAULICS ENGINEER: NORTH CAROLINA PROFESSIONAL SEAL 032615 ENGINEER JASON D. LAWING — DocuSigned by: Jason Lawing 4/12/2024

**DOCUMENT NOT CONSIDERED FINAL UNLESS ALL SIGNATURES COMPLETED**

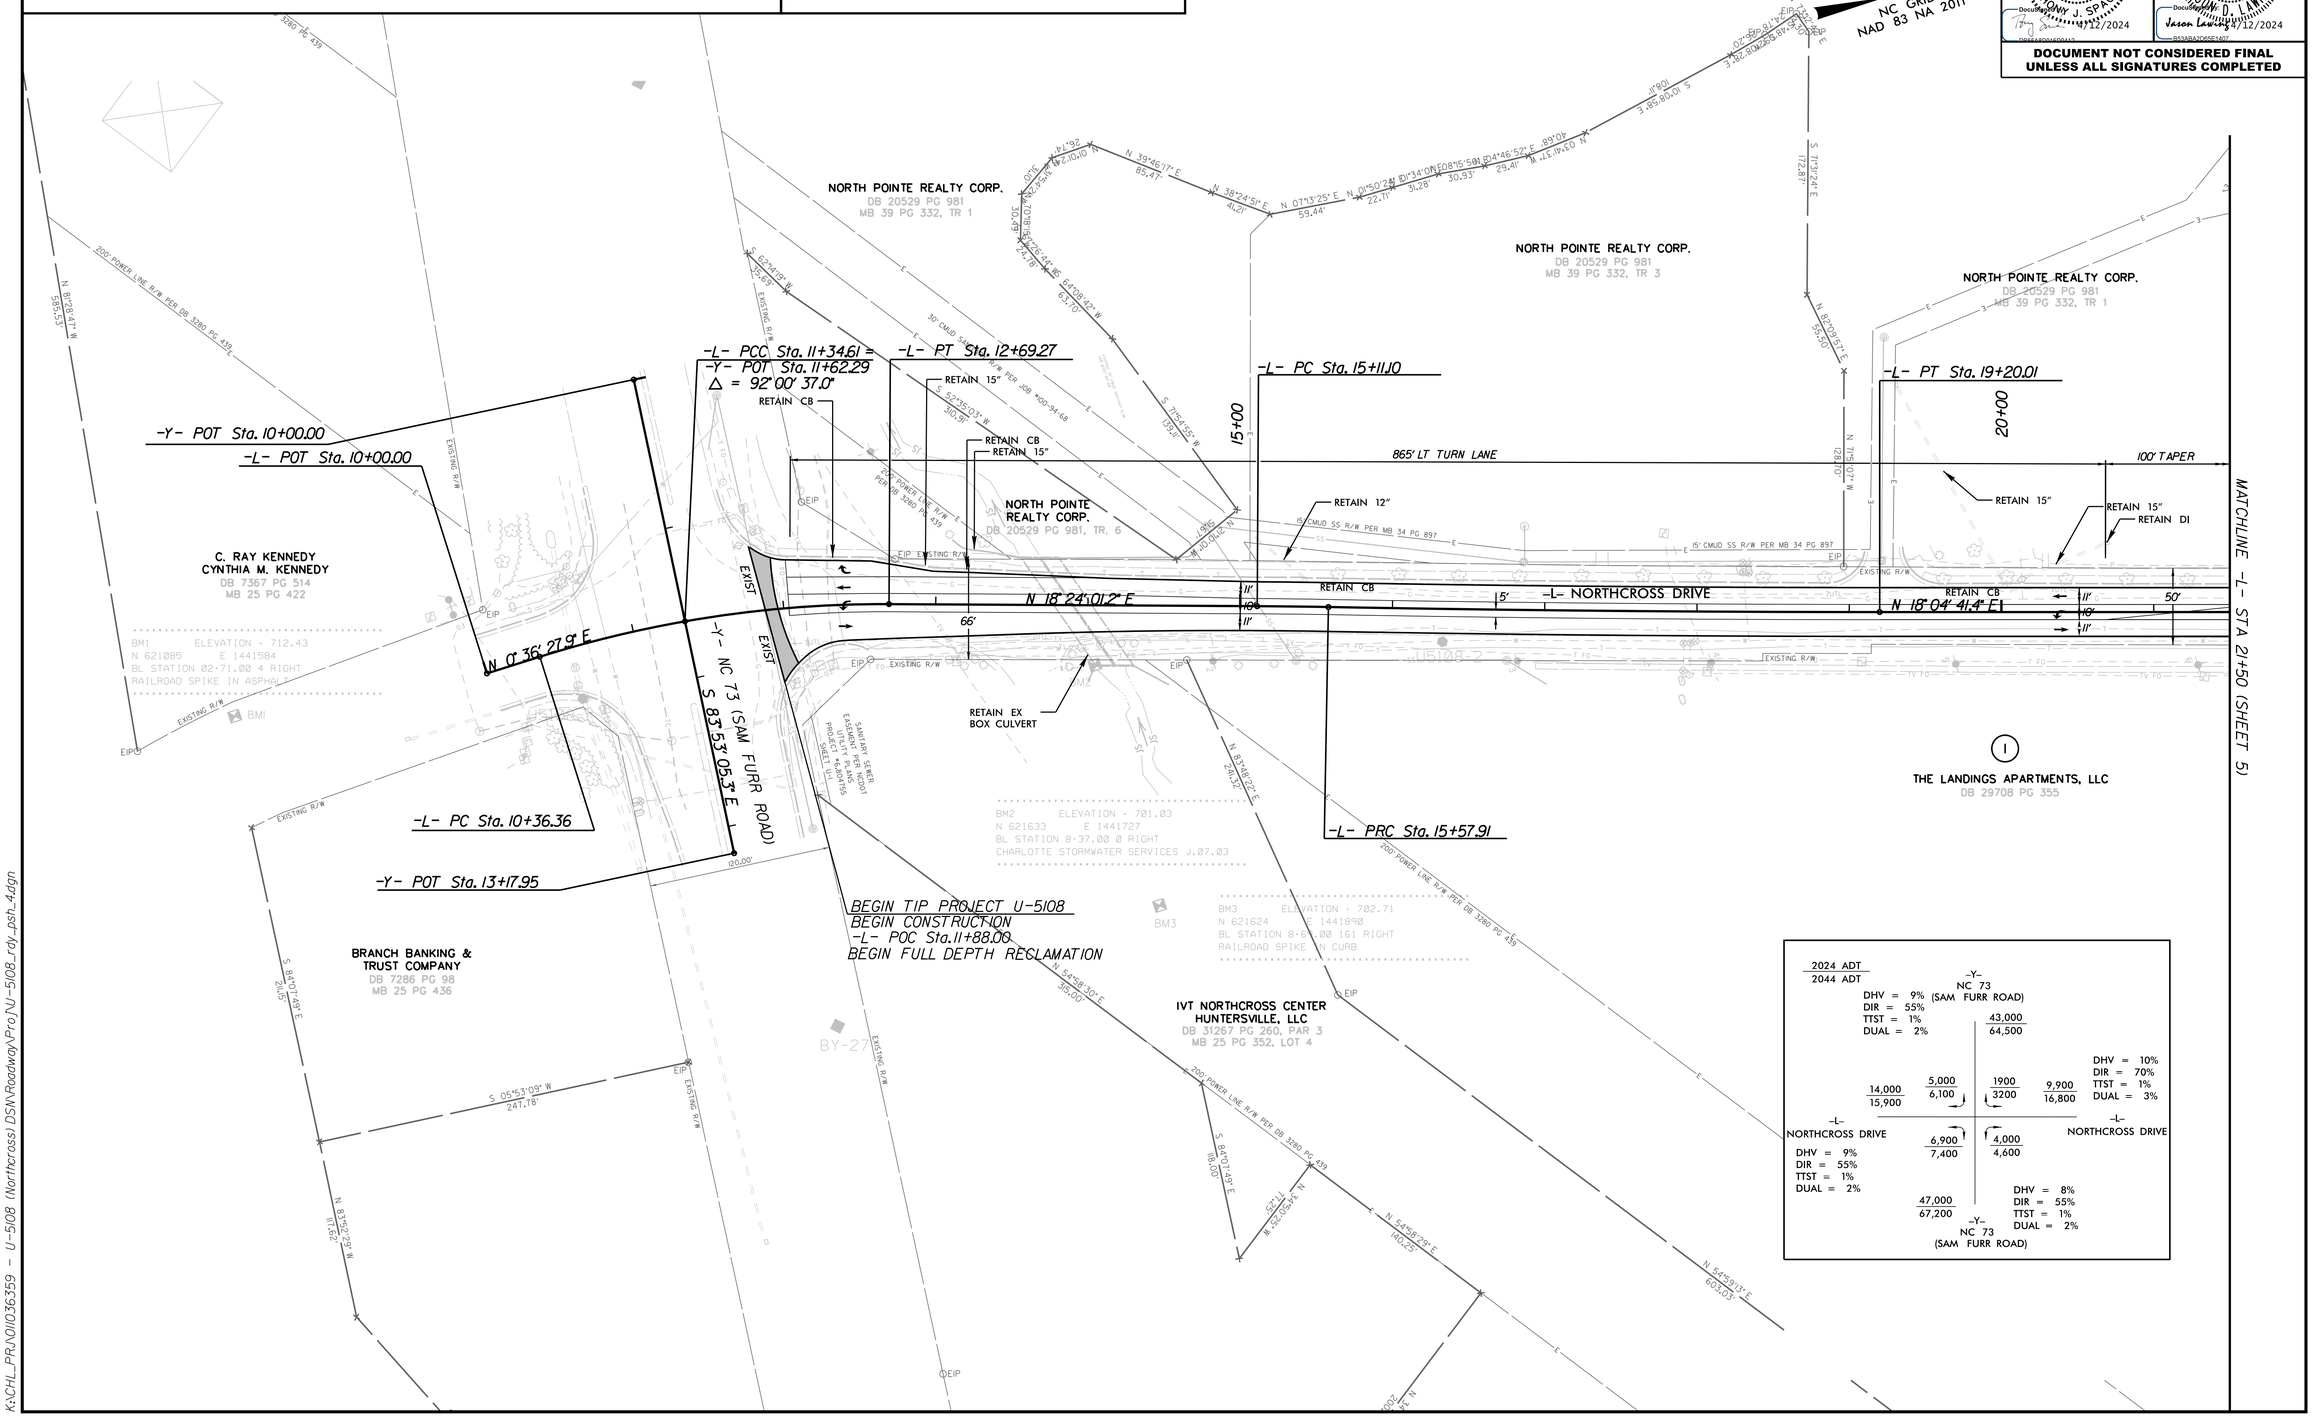


4/12/2024
K:\CHL_PRJ\011036359 - U-5108 (Northcross) DSN\Roadway\Proj\U-5108_rdy_psh_4.dgn