PROJECT REFERENCE NO.	SHEET NO.
U-5108	EC-11/CONST.11

Kimley»Horn ©2024

200 SOUTH TRYON, SUITE 200
CHARLOTTE, N.C. 28202

CLEARING AND GRUBBING
EROSION CONTROL FOR
CONSTRUCTION SHEET 11

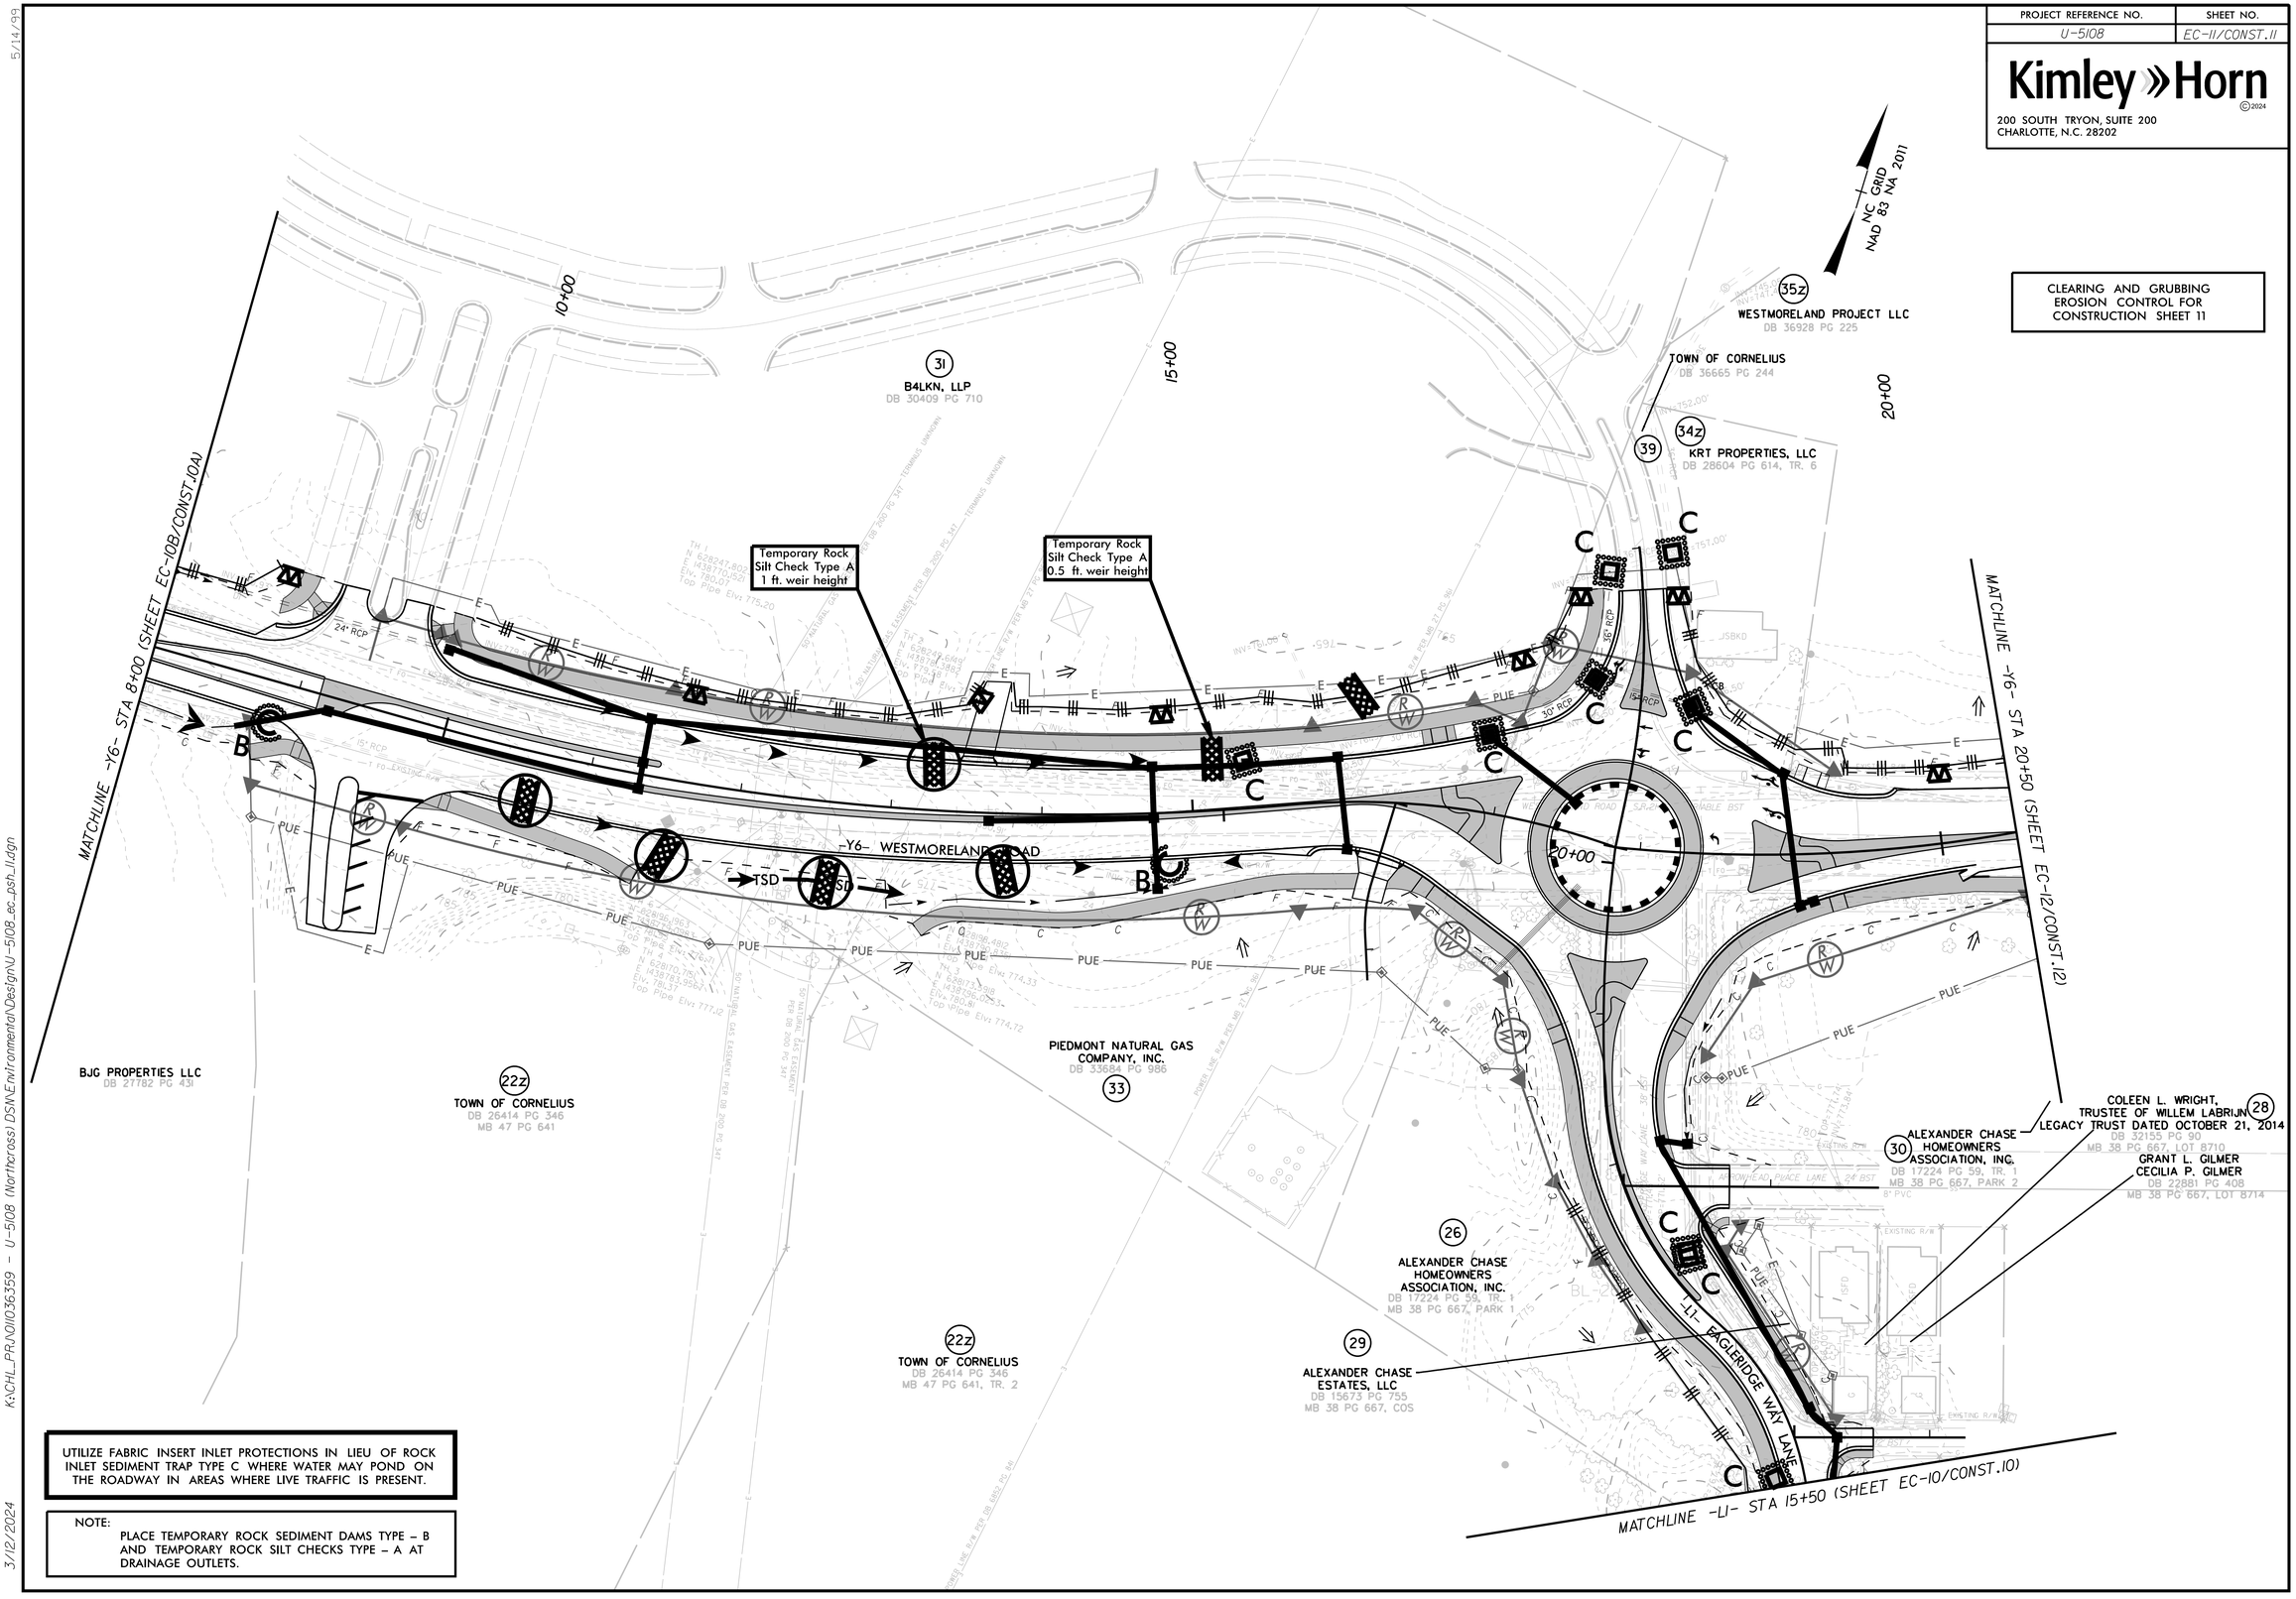

UTILIZE FABRIC INSERT INLET PROTECTIONS IN LIEU OF ROCK INLET SEDIMENT TRAP TYPE C WHERE WATER MAY POND ON THE ROADWAY IN AREAS WHERE LIVE TRAFFIC IS PRESENT.

NOTE:
PLACE TEMPORARY ROCK SEDIMENT DAMS TYPE – B AND TEMPORARY ROCK SILT CHECKS TYPE – A AT DRAINAGE OUTLETS.

5/14/99

K:\CHL_PRJ\011036359 – U-5108 (Northcross) DSN\Environmental\Design\U-5108_ec_psh_11.dgn

3/12/2024