PROJECT REFERENCE NO.	SHEET NO.
U-5108	EC-19/CONST.10

Kimley»Horn ©2024
200 SOUTH TRYON, SUITE 200
CHARLOTTE, N.C. 28202

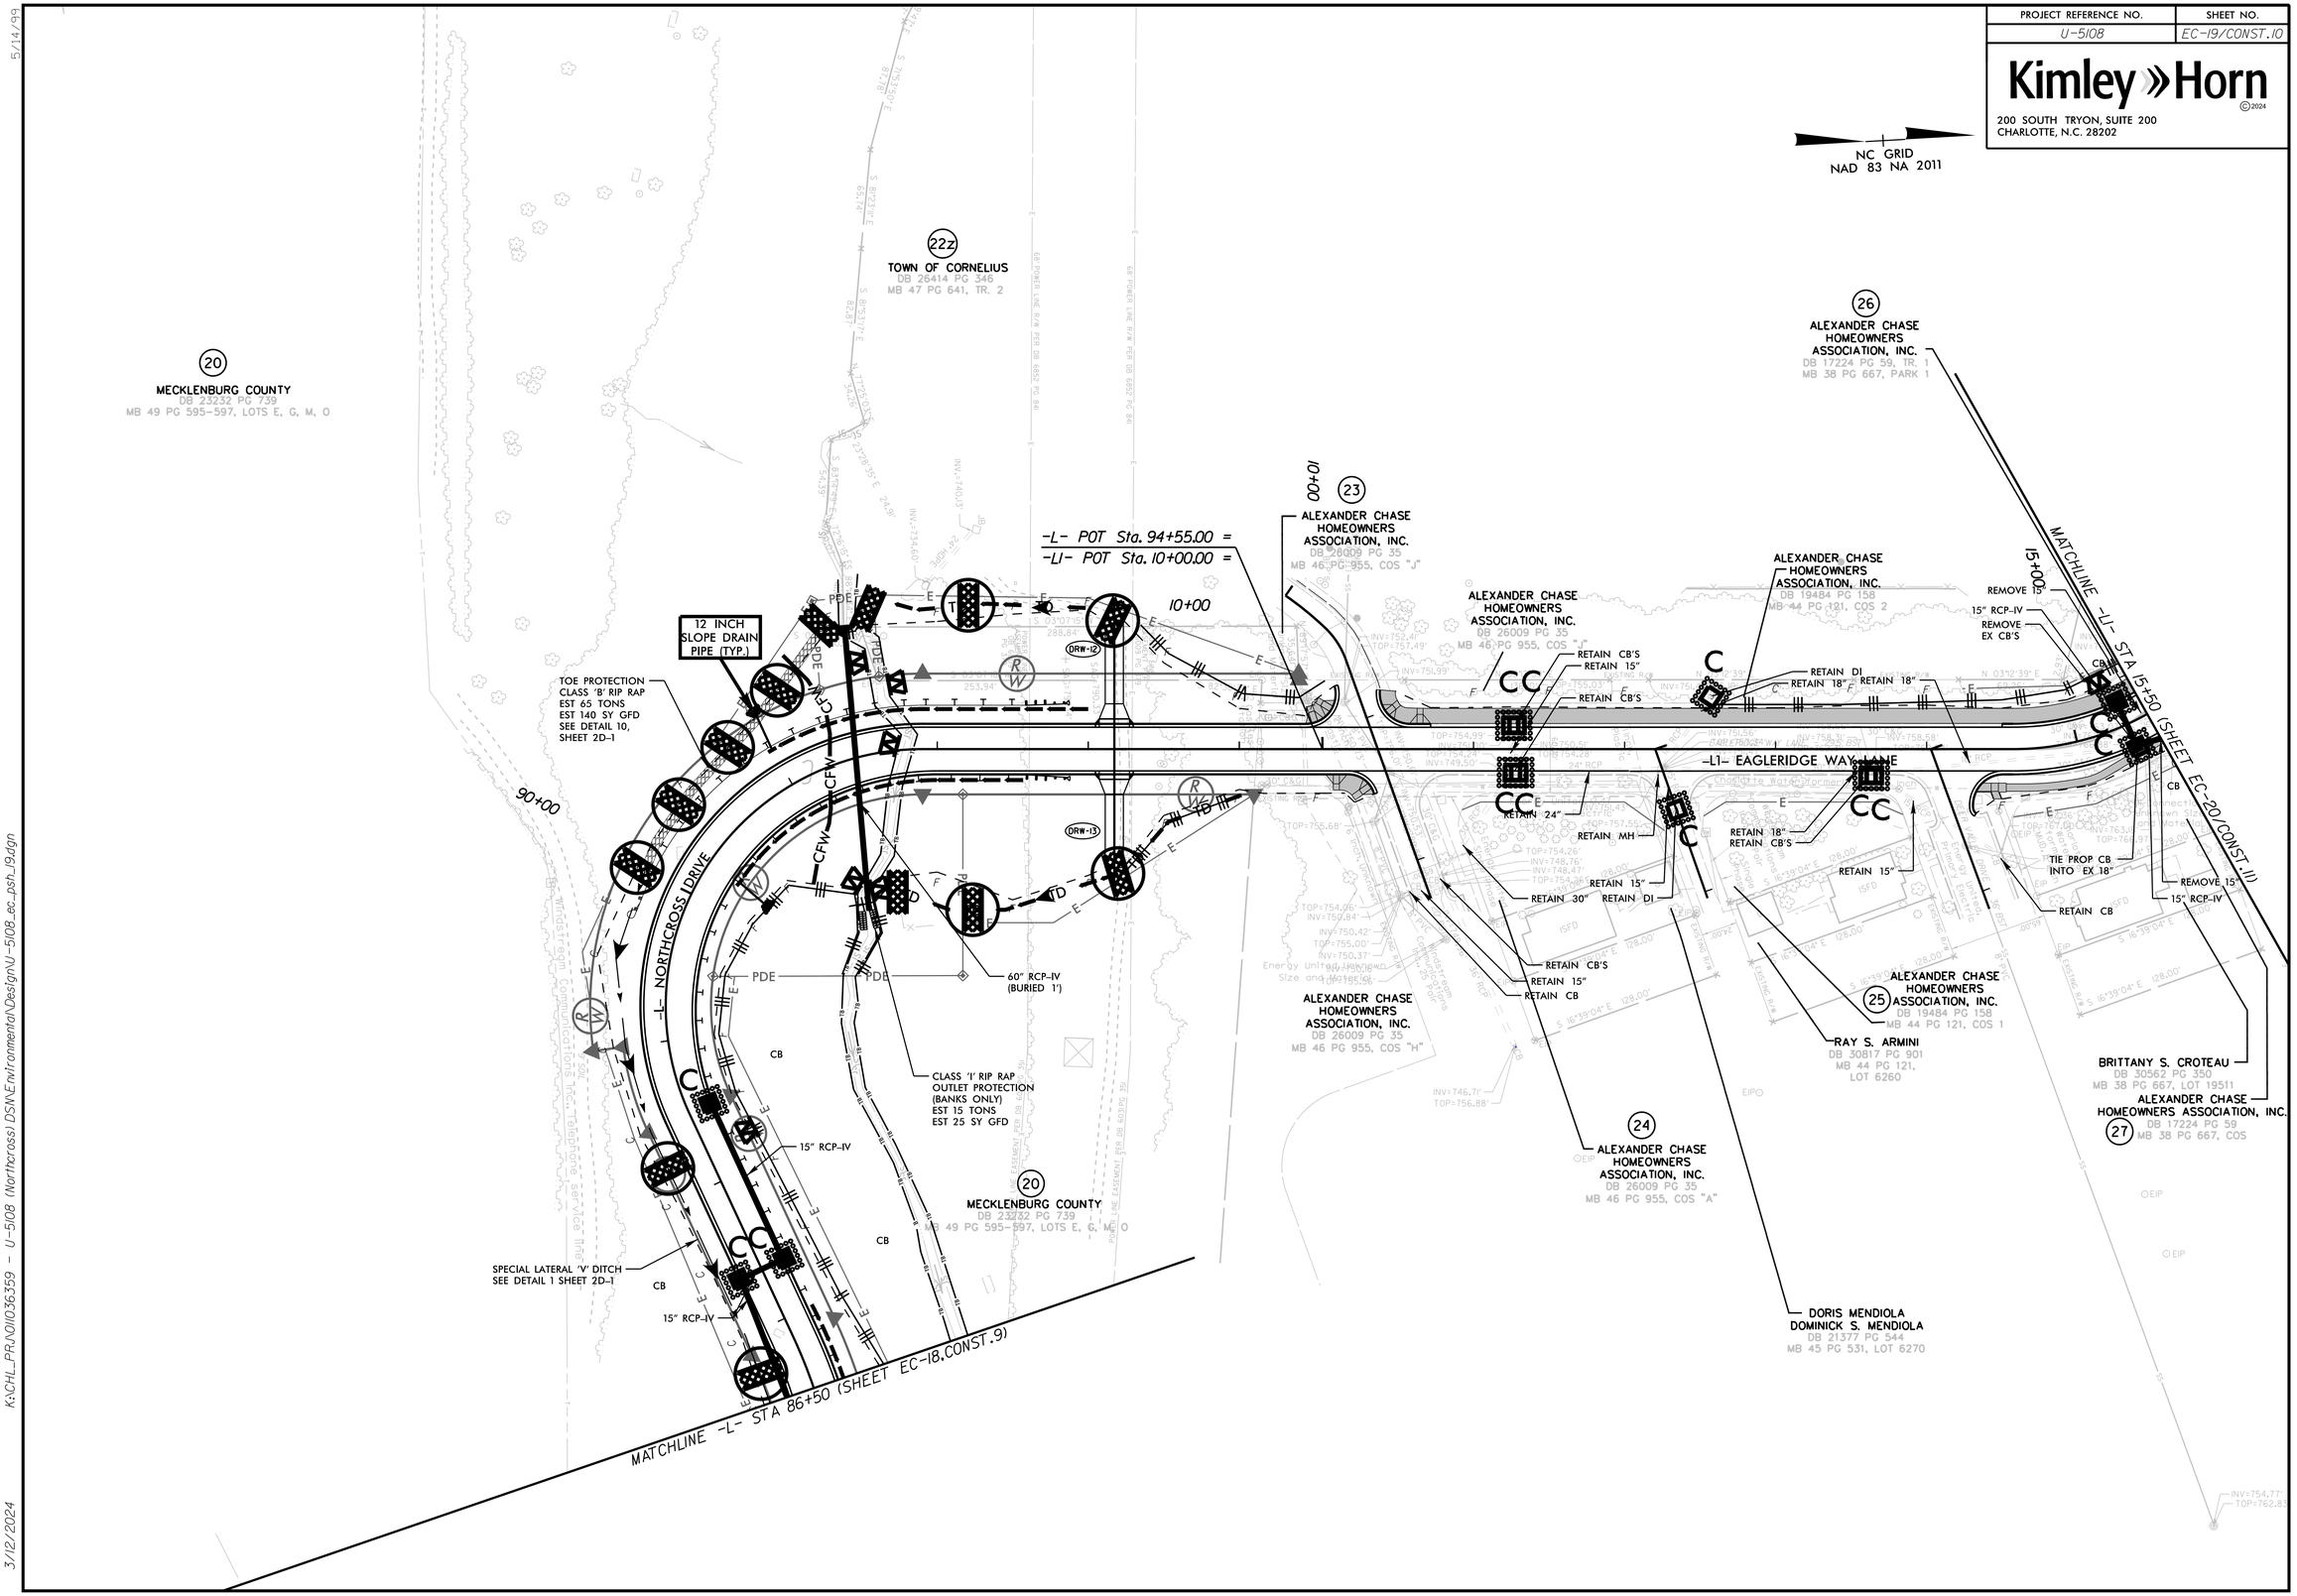

5/14/99

K:\CHL_PRJ\0\036359 - U-5108 (Northcross) DSN\Environmental\Design\U-5108_ec_psh_19.dgn

3/12/2024