DocuSign Envelope ID: 1B596E6E-83BE-495F-AA80-3EA805EB5358

PROJECT REFERENCE NO.	SHEET NO.
U-5809	2B-2
R/W SHEET NO.	

ROADWAY DESIGN ENGINEER
NORTH CAROLINA PROFESSIONAL SEAL 35018 ENGINEER JIMMY L. TERRY
2/27/2024

DOCUMENT NOT CONSIDERED FINAL UNLESS ALL SIGNATURES COMPLETED

TGS ENGINEERS
201 W. MARION ST., STE 200
SHELBY, NC 28150
PH (704) 476-0003
CORP. LICENSE NO.: C-0275

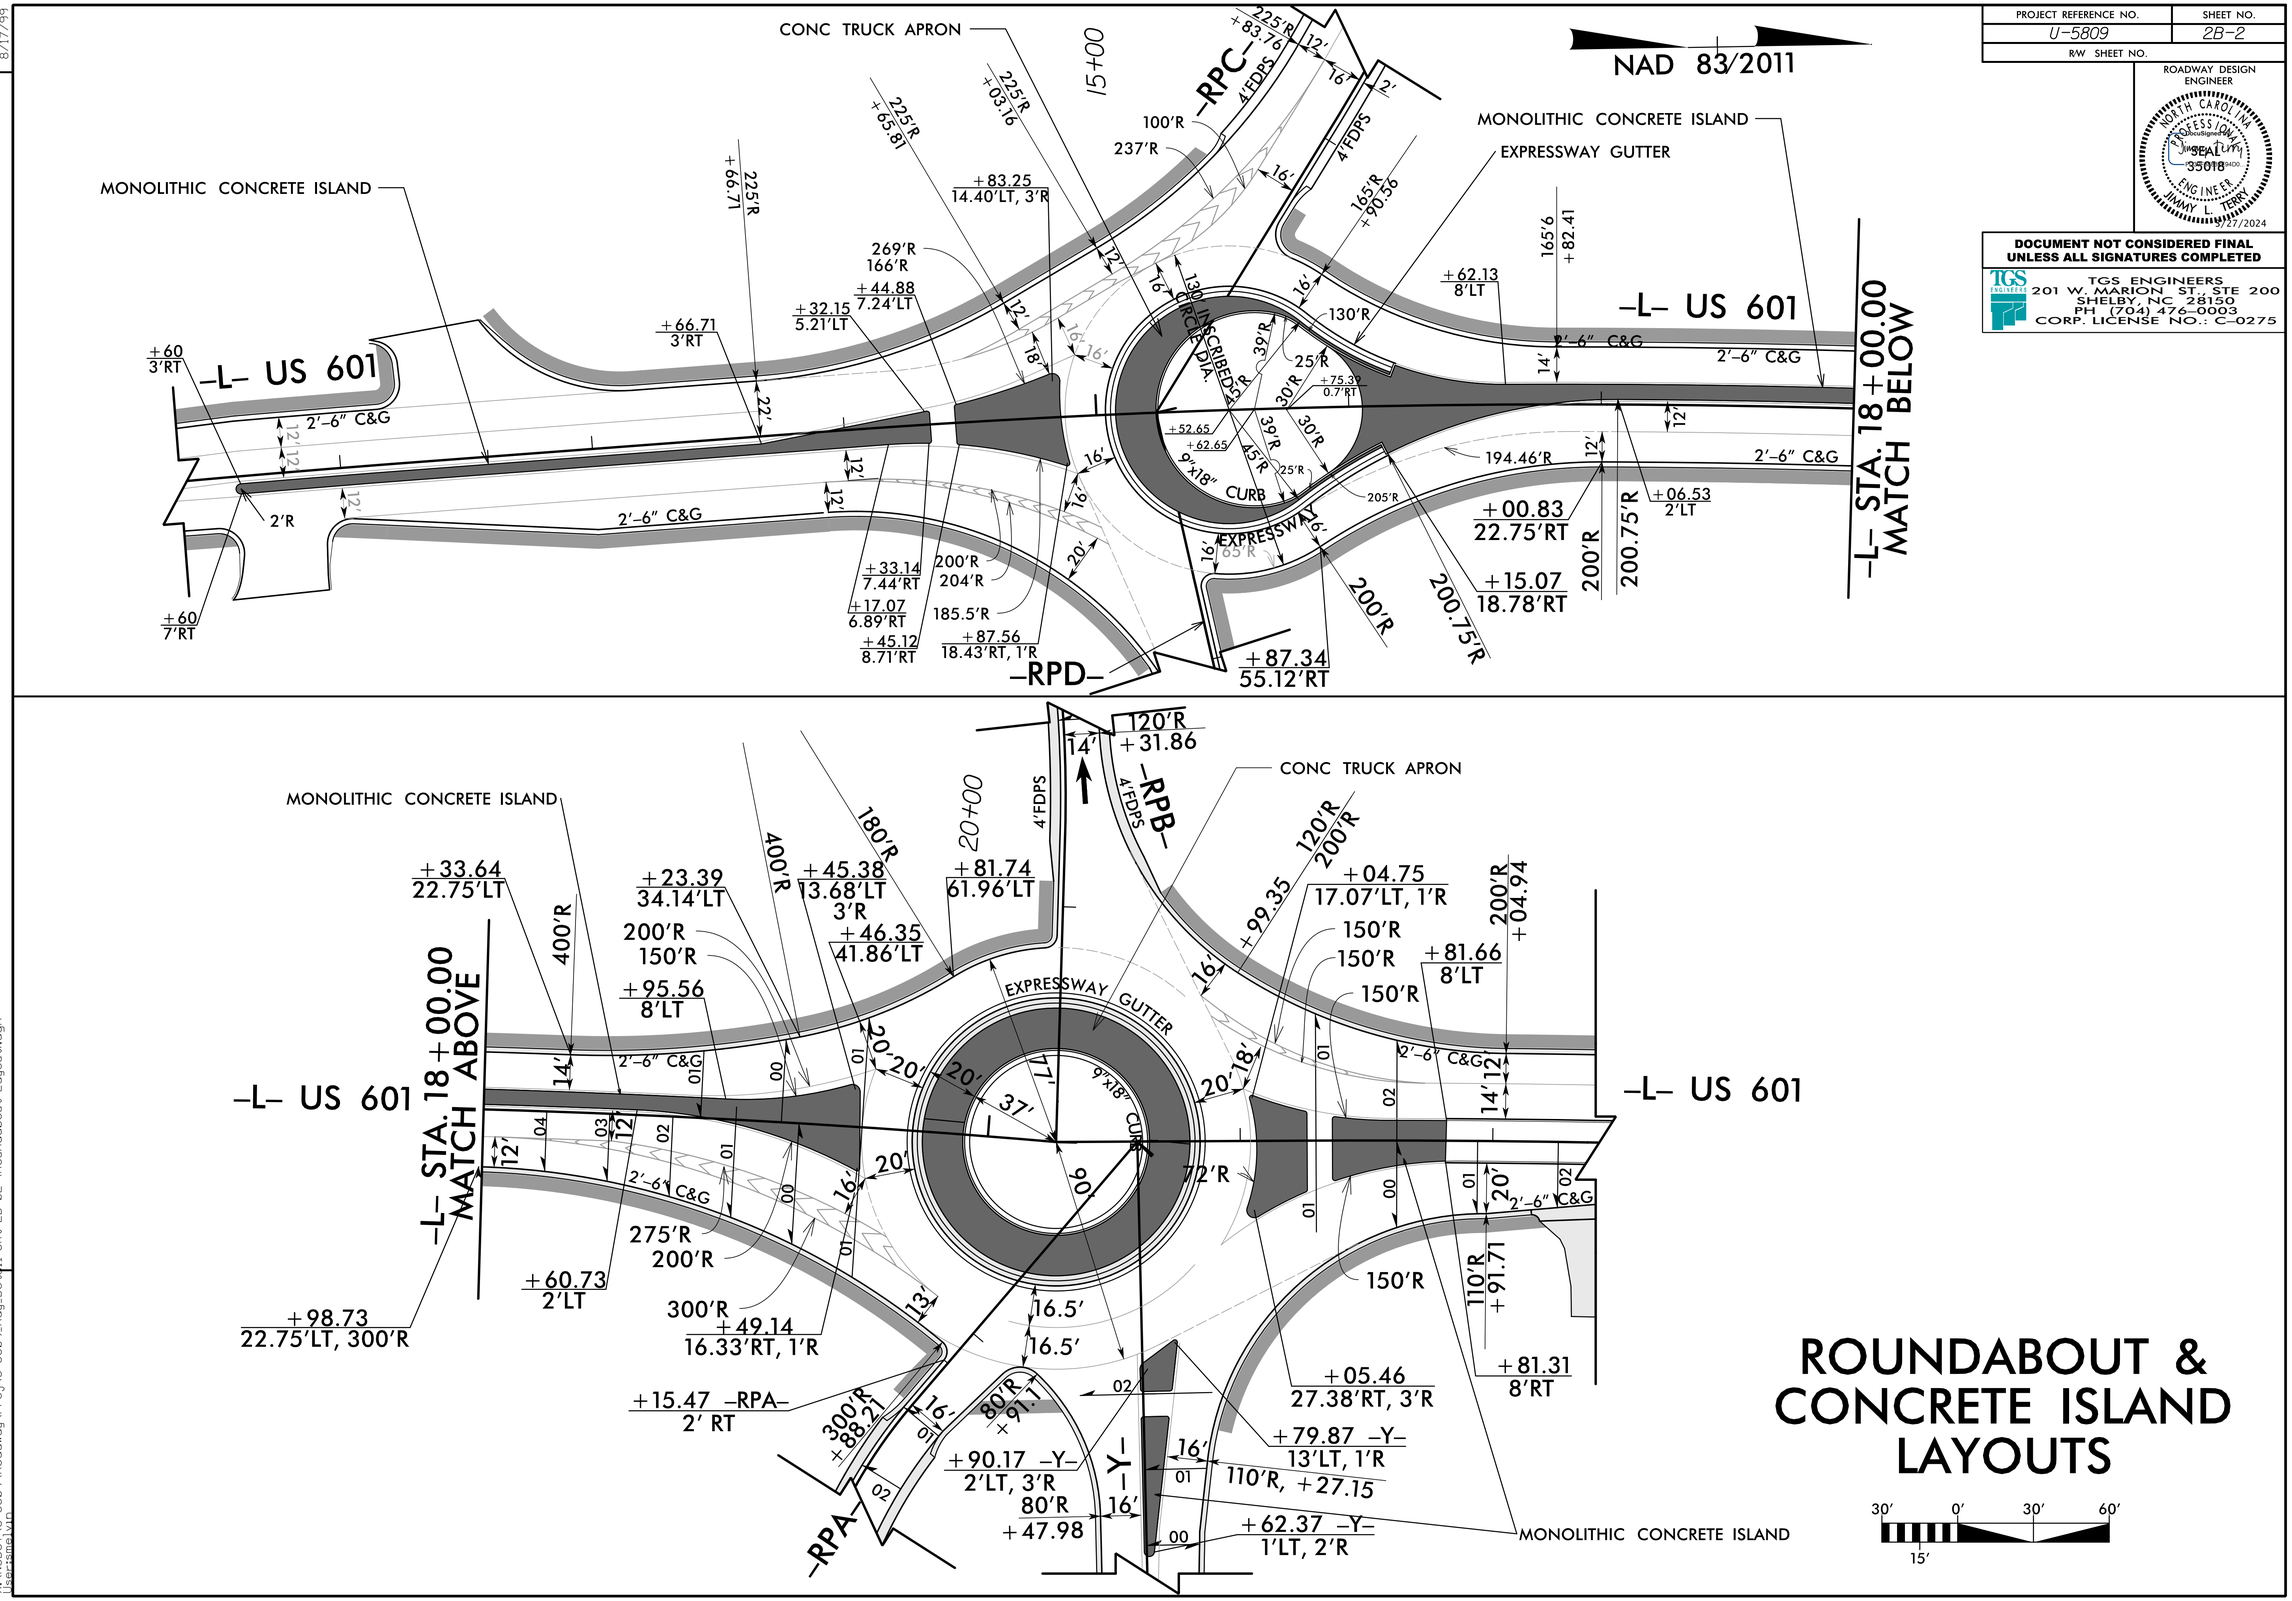

ROUNDABOUT & CONCRETE ISLAND LAYOUTS

REVISIONS

8/17/99

2/22/2024
R:\Roadway\Proj\U-5809_Rdy_Detail Sht 2B-02 (Roundabout Layout).dgn
U-5809\Roadway\Proj\U-5809
User:sjne.vip