DocuSign Envelope ID: 4C1CB377-CC11-4091-A16D-0F6B11FBC965

PROJECT REFERENCE NO.	SHEET NO.
U-5809	UC-11

DESIGNED BY: BCH
DRAWN BY: ADC
CHECKED BY:
APPROVED BY:
REVISED:

NORTH CAROLINA DEPARTMENT OF TRANSPORTATION
UTILITIES ENGINEERING SEC.
PHONE:(919)707-6690
FAX:(919)250-4151

NORTH CAROLINA PROFESSIONAL SEAL ENGINEER BOBBY C HOUSER 2/9/2024

UTILITY CONSTRUCTION PLANS ONLY

UTILITY CONSTRUCTION

DOCUMENT NOT CONSIDERED FINAL UNLESS ALL SIGNATURES COMPLETED

50 25 0 50 100
PROFILE (HORIZONTAL)

10 5 0 10 20
PROFILE (VERTICAL)

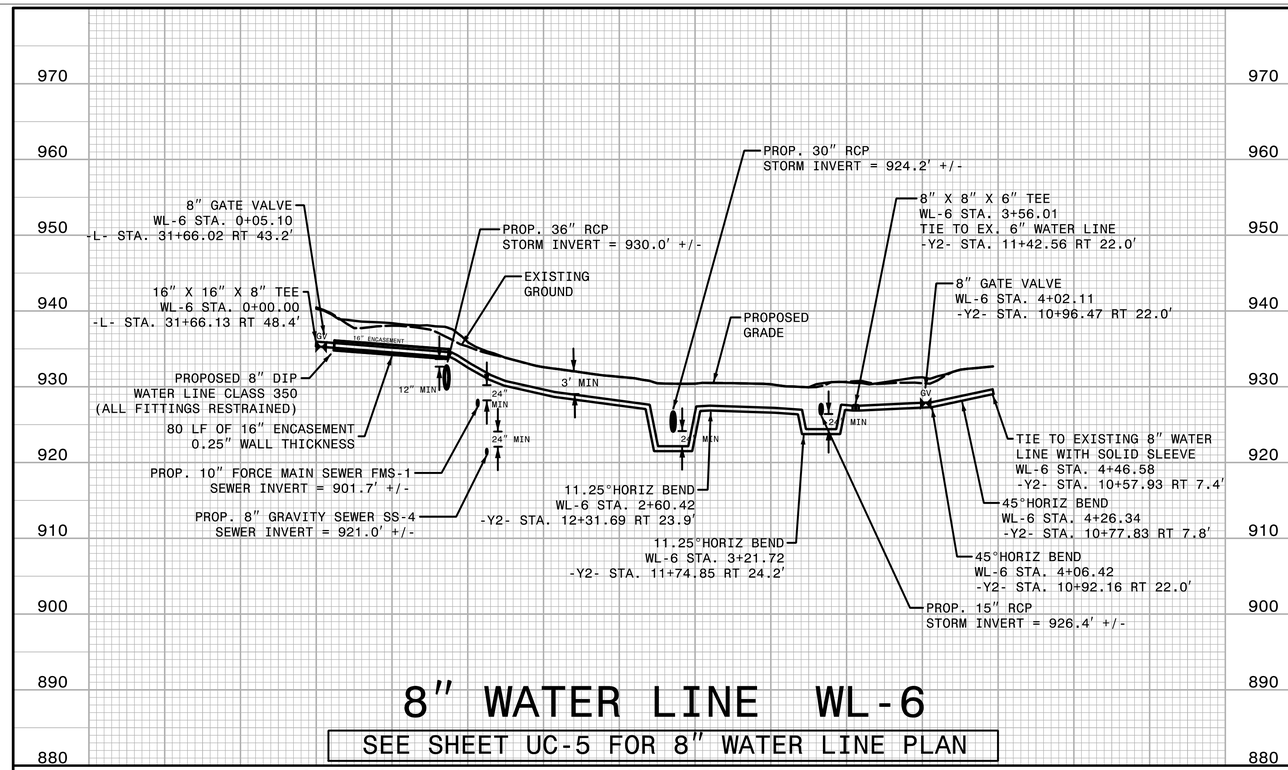

8" WATER LINE WL-6

SEE SHEET UC-5 FOR 8" WATER LINE PLAN

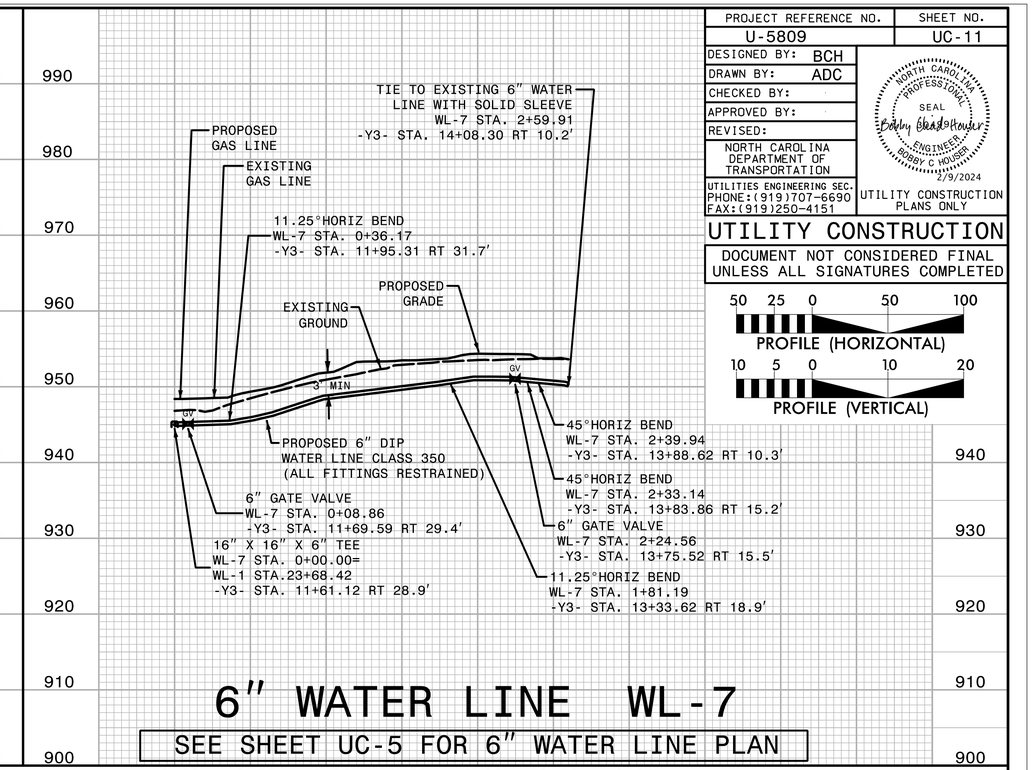

6" WATER LINE WL-7

SEE SHEET UC-5 FOR 6" WATER LINE PLAN

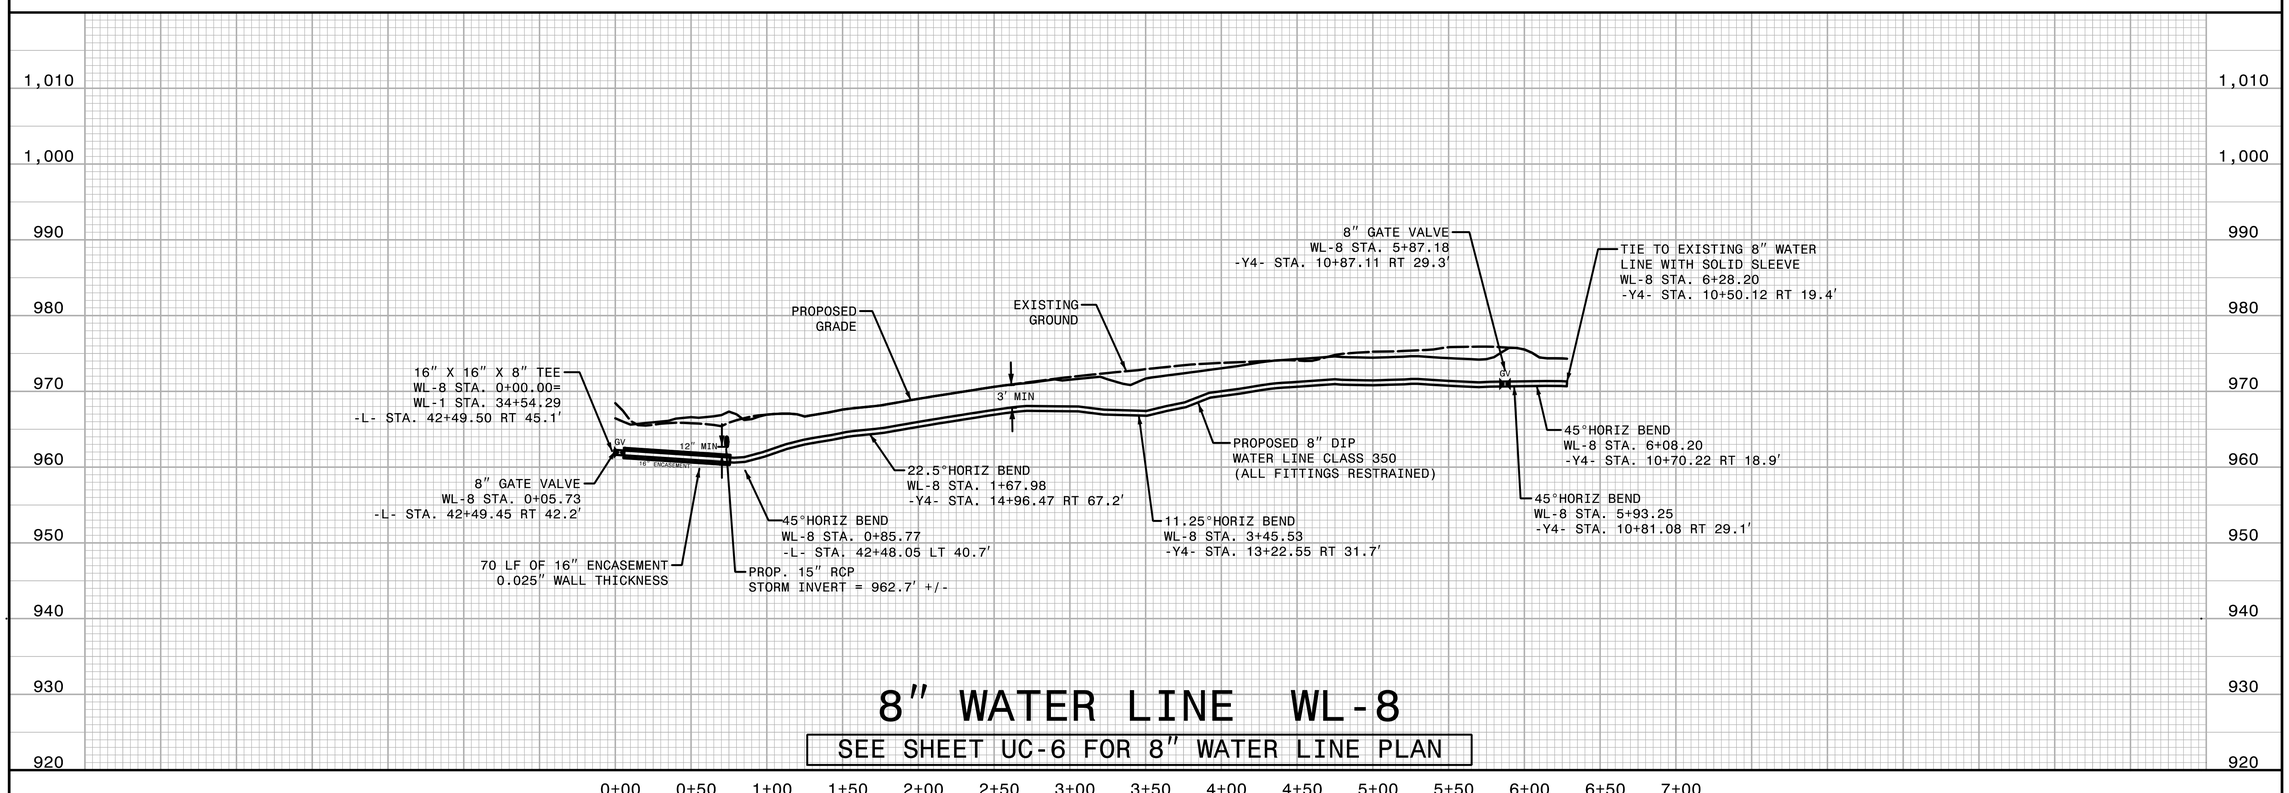

8" WATER LINE WL-8

SEE SHEET UC-6 FOR 8" WATER LINE PLAN