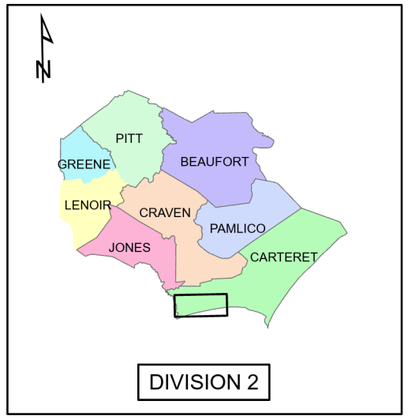

CARTERET COUNTY

PROJECT REFERENCE NO.	SHEET NO.
2025CPT.02.01.10161	1

WBS# 2025CPT.02.01.10161

TYPE OF WORK : MILLING, RESURFACING, AND SHOULDER RECONSTRUCTION
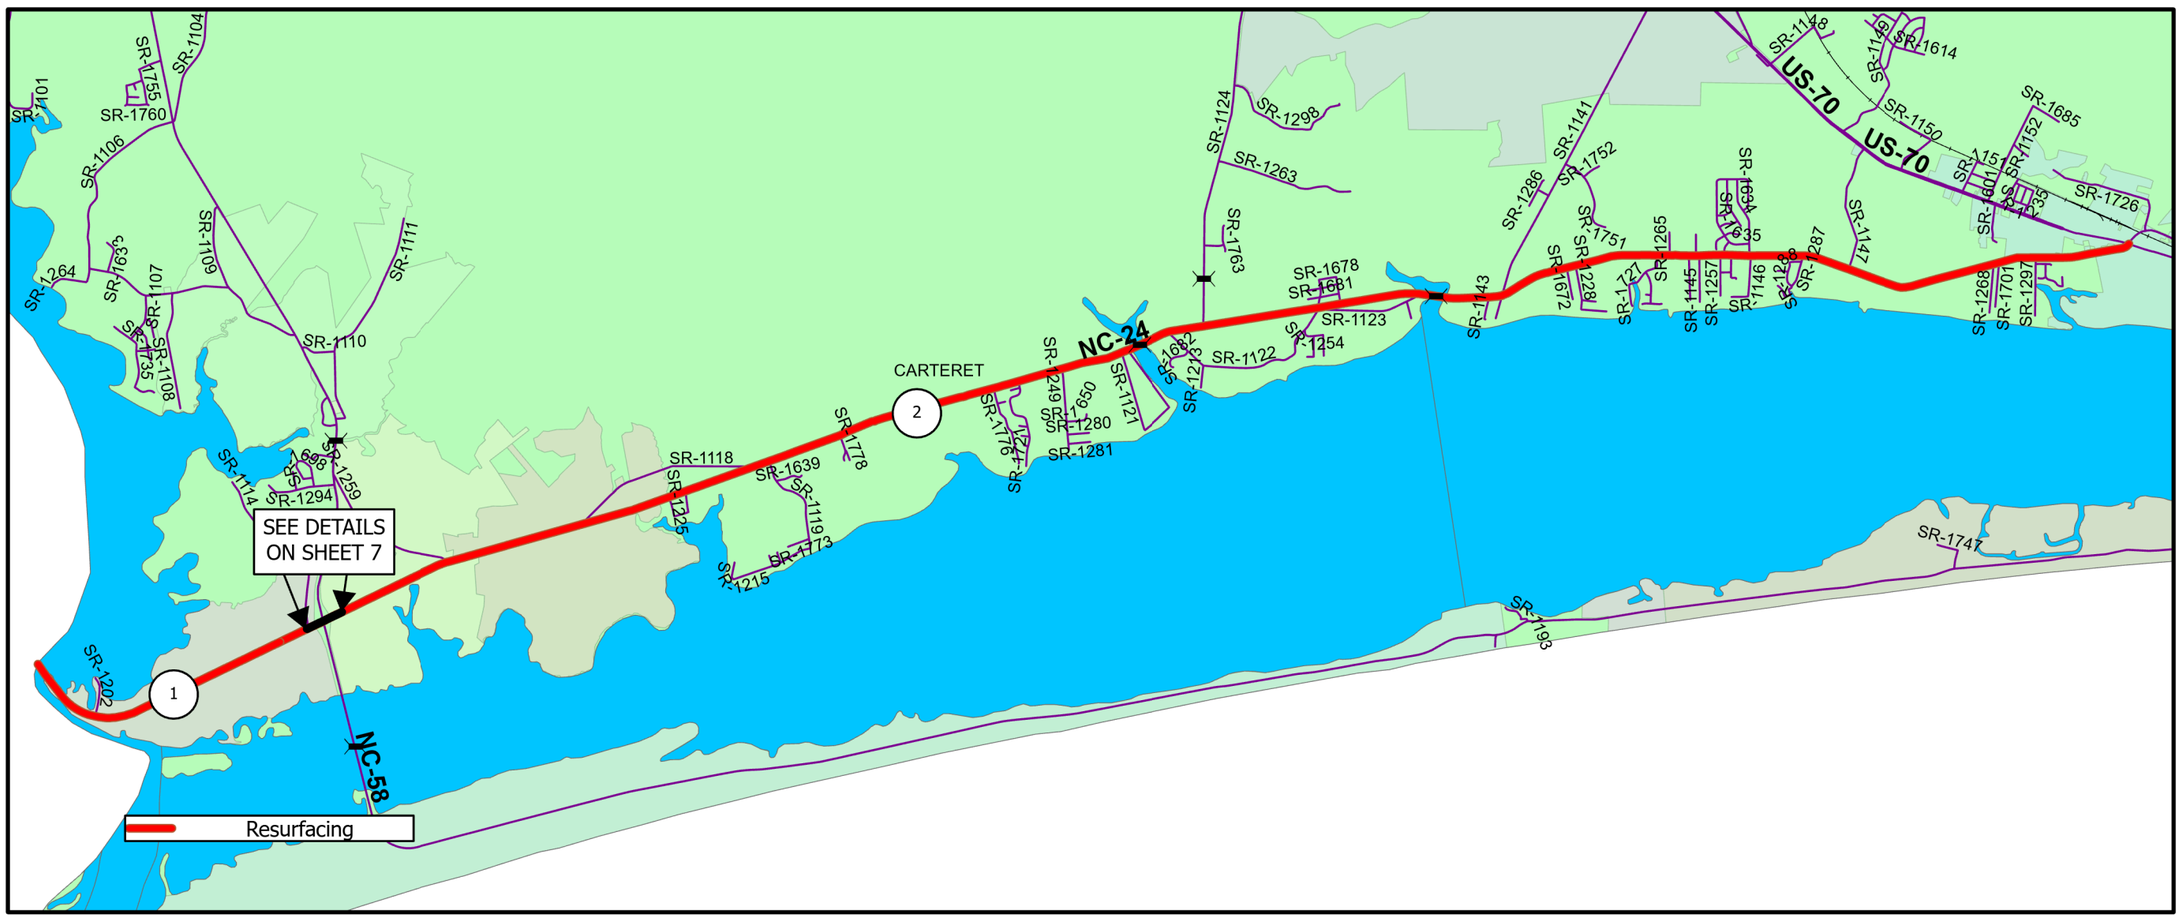
NCDOT
DIVISION 2