Docusign Envelope ID: 13EDCDA0-0564-4EE9-B651-D2A95630E504

TGS ENGINEERS
201 W. MARION ST., STE 200
SHELBY, NC 28150
PH (704) 476-0003
CORP. LICENSE NO.: C-0275

TIP NO.	SHEET NO.
R-5921	SIGN-14

APPROVED: DocuSigned by: Jimmy Terry FD39F38882E94D0...

DATE: 8/26/2024

SEAL

NORTH CAROLINA PROFESSIONAL SEAL 35018 ENGINEER JIMMY L. TERRY

DOCUMENT NOT CONSIDERED FINAL UNLESS ALL SIGNATURES COMPLETED

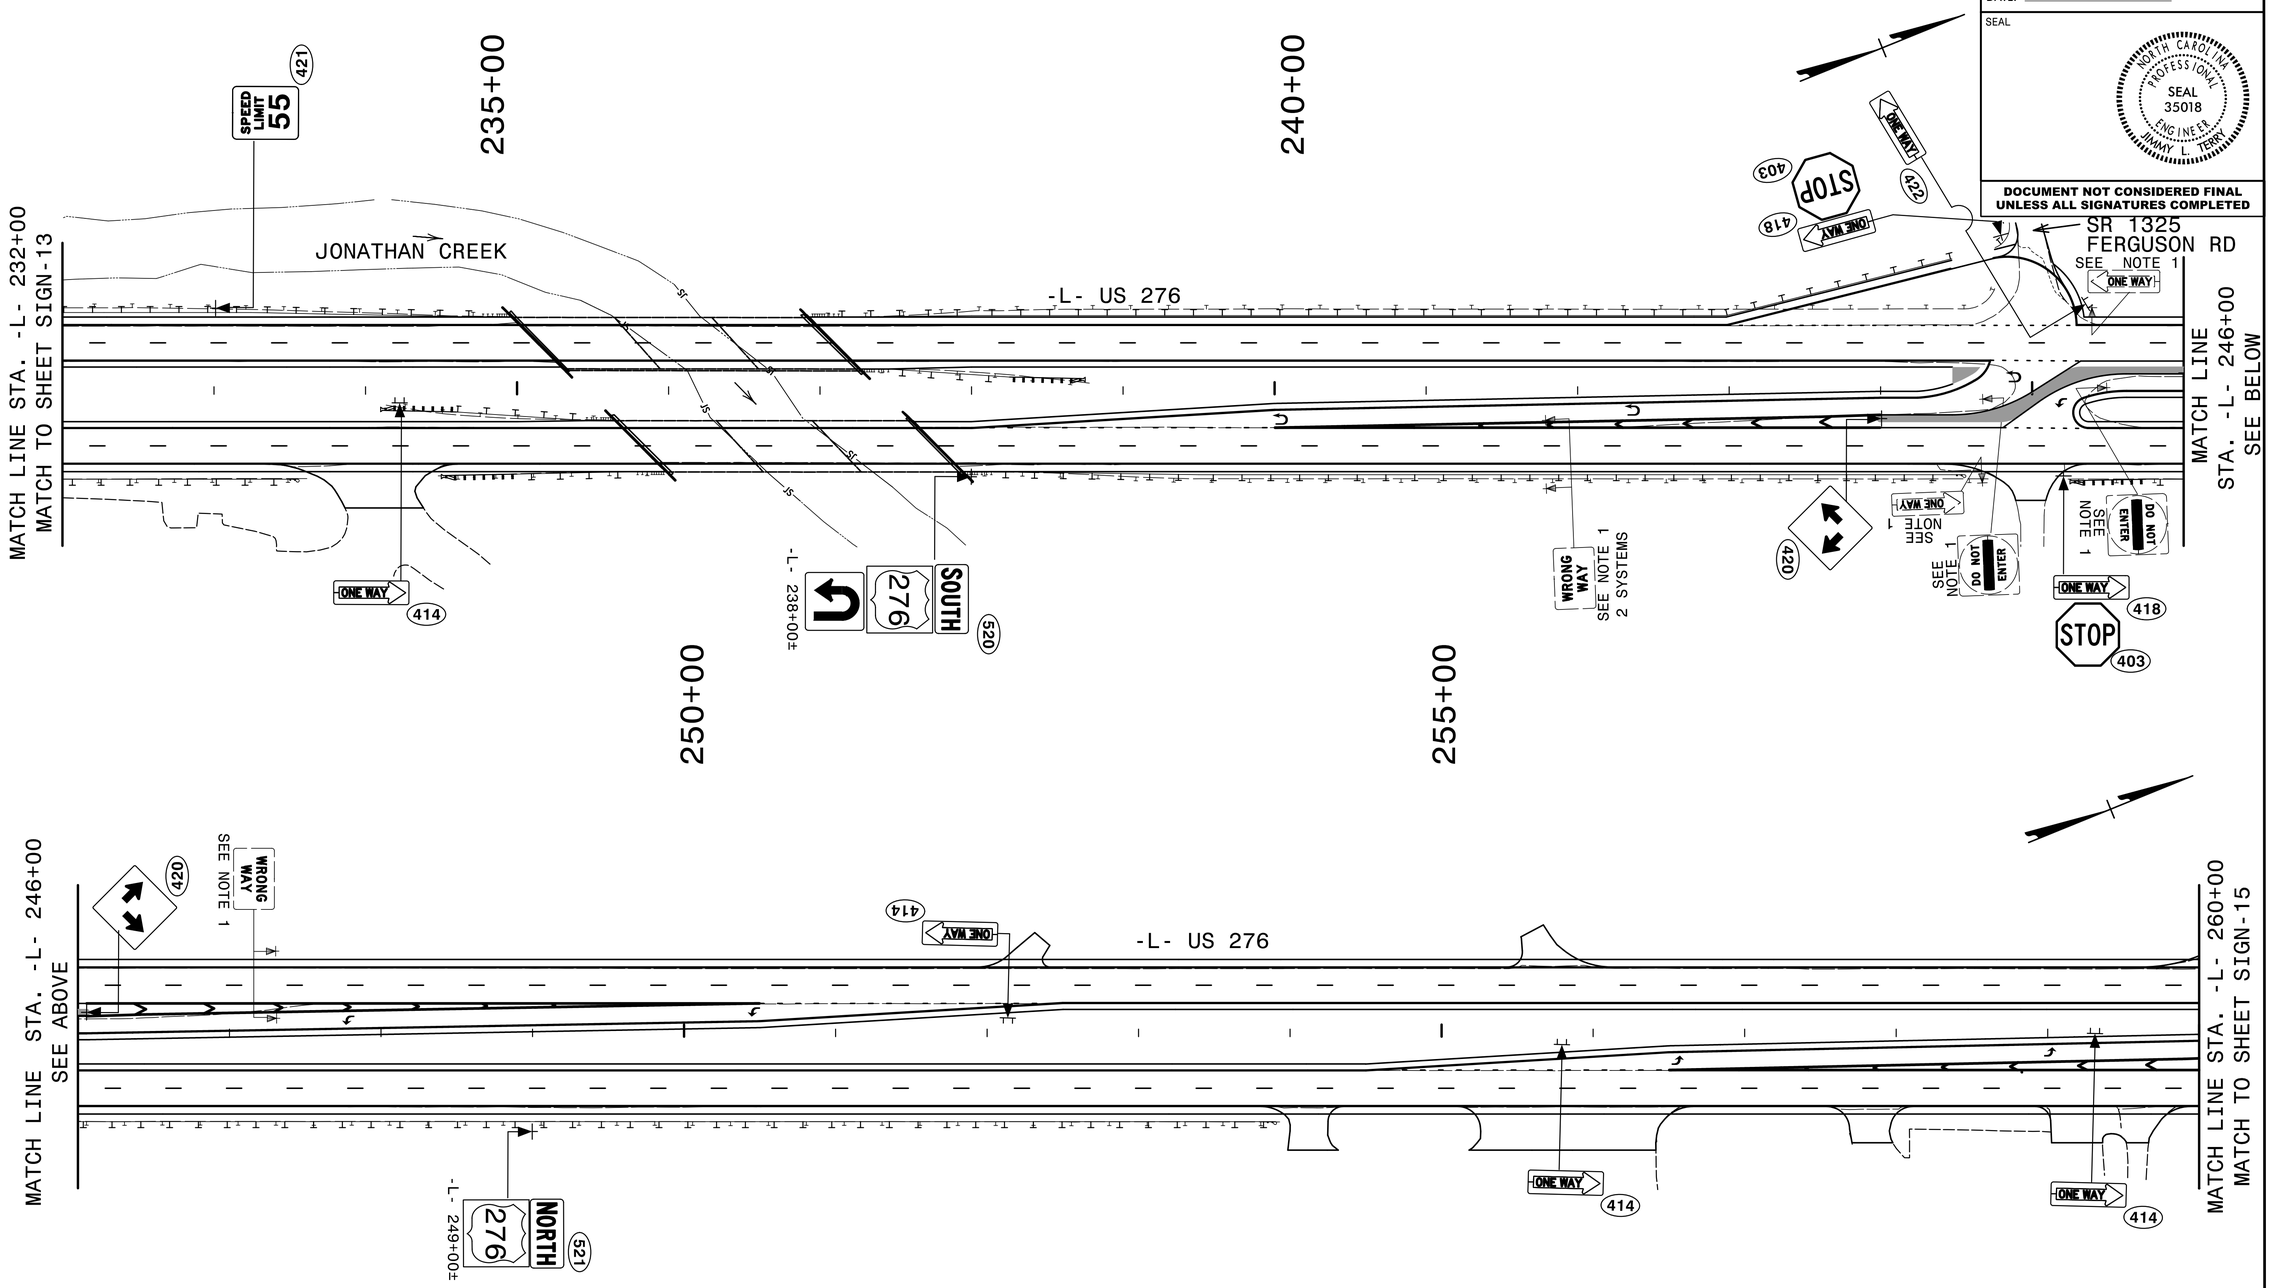

PROJECT NOTES

1 DISPOSAL OF SIGN SYSTEM, U-CHANNEL

EXISTING & PROPOSED SIGNS -L- US 276 232+00 TO 260+00

$$$$$$SYSTIME$$$$$
$$$$$USERNAME$$$$DGN$$$$$$$$$$$$$$$$$$$$