Docusign Envelope ID: 3AAD05D5-24CD-4676-82EE-D04EA0BE0927

HDR Engineering, Inc. of the Carolinas
555 Fayetteville St, Suite 900 Raleigh, N.C. 27601
N.C.B.E.L.S. License Number: F-0116

TIP NO.	SHEET NO.
U-3422A	SIGN-3

APPROVED: Michael T. Rzepka

DATE: 10/3/2024

SEAL

NORTH CAROLINA PROFESSIONAL SEAL 15876 ENGINEER MICHAEL T. RZEPKA

DOCUMENT NOT CONSIDERED FINAL UNLESS ALL SIGNATURES COMPLETED

NOTES

1. DISPOSAL OF SIGN SYSTEM, U-CHANNEL
2. RELOCATE BY OTHERS

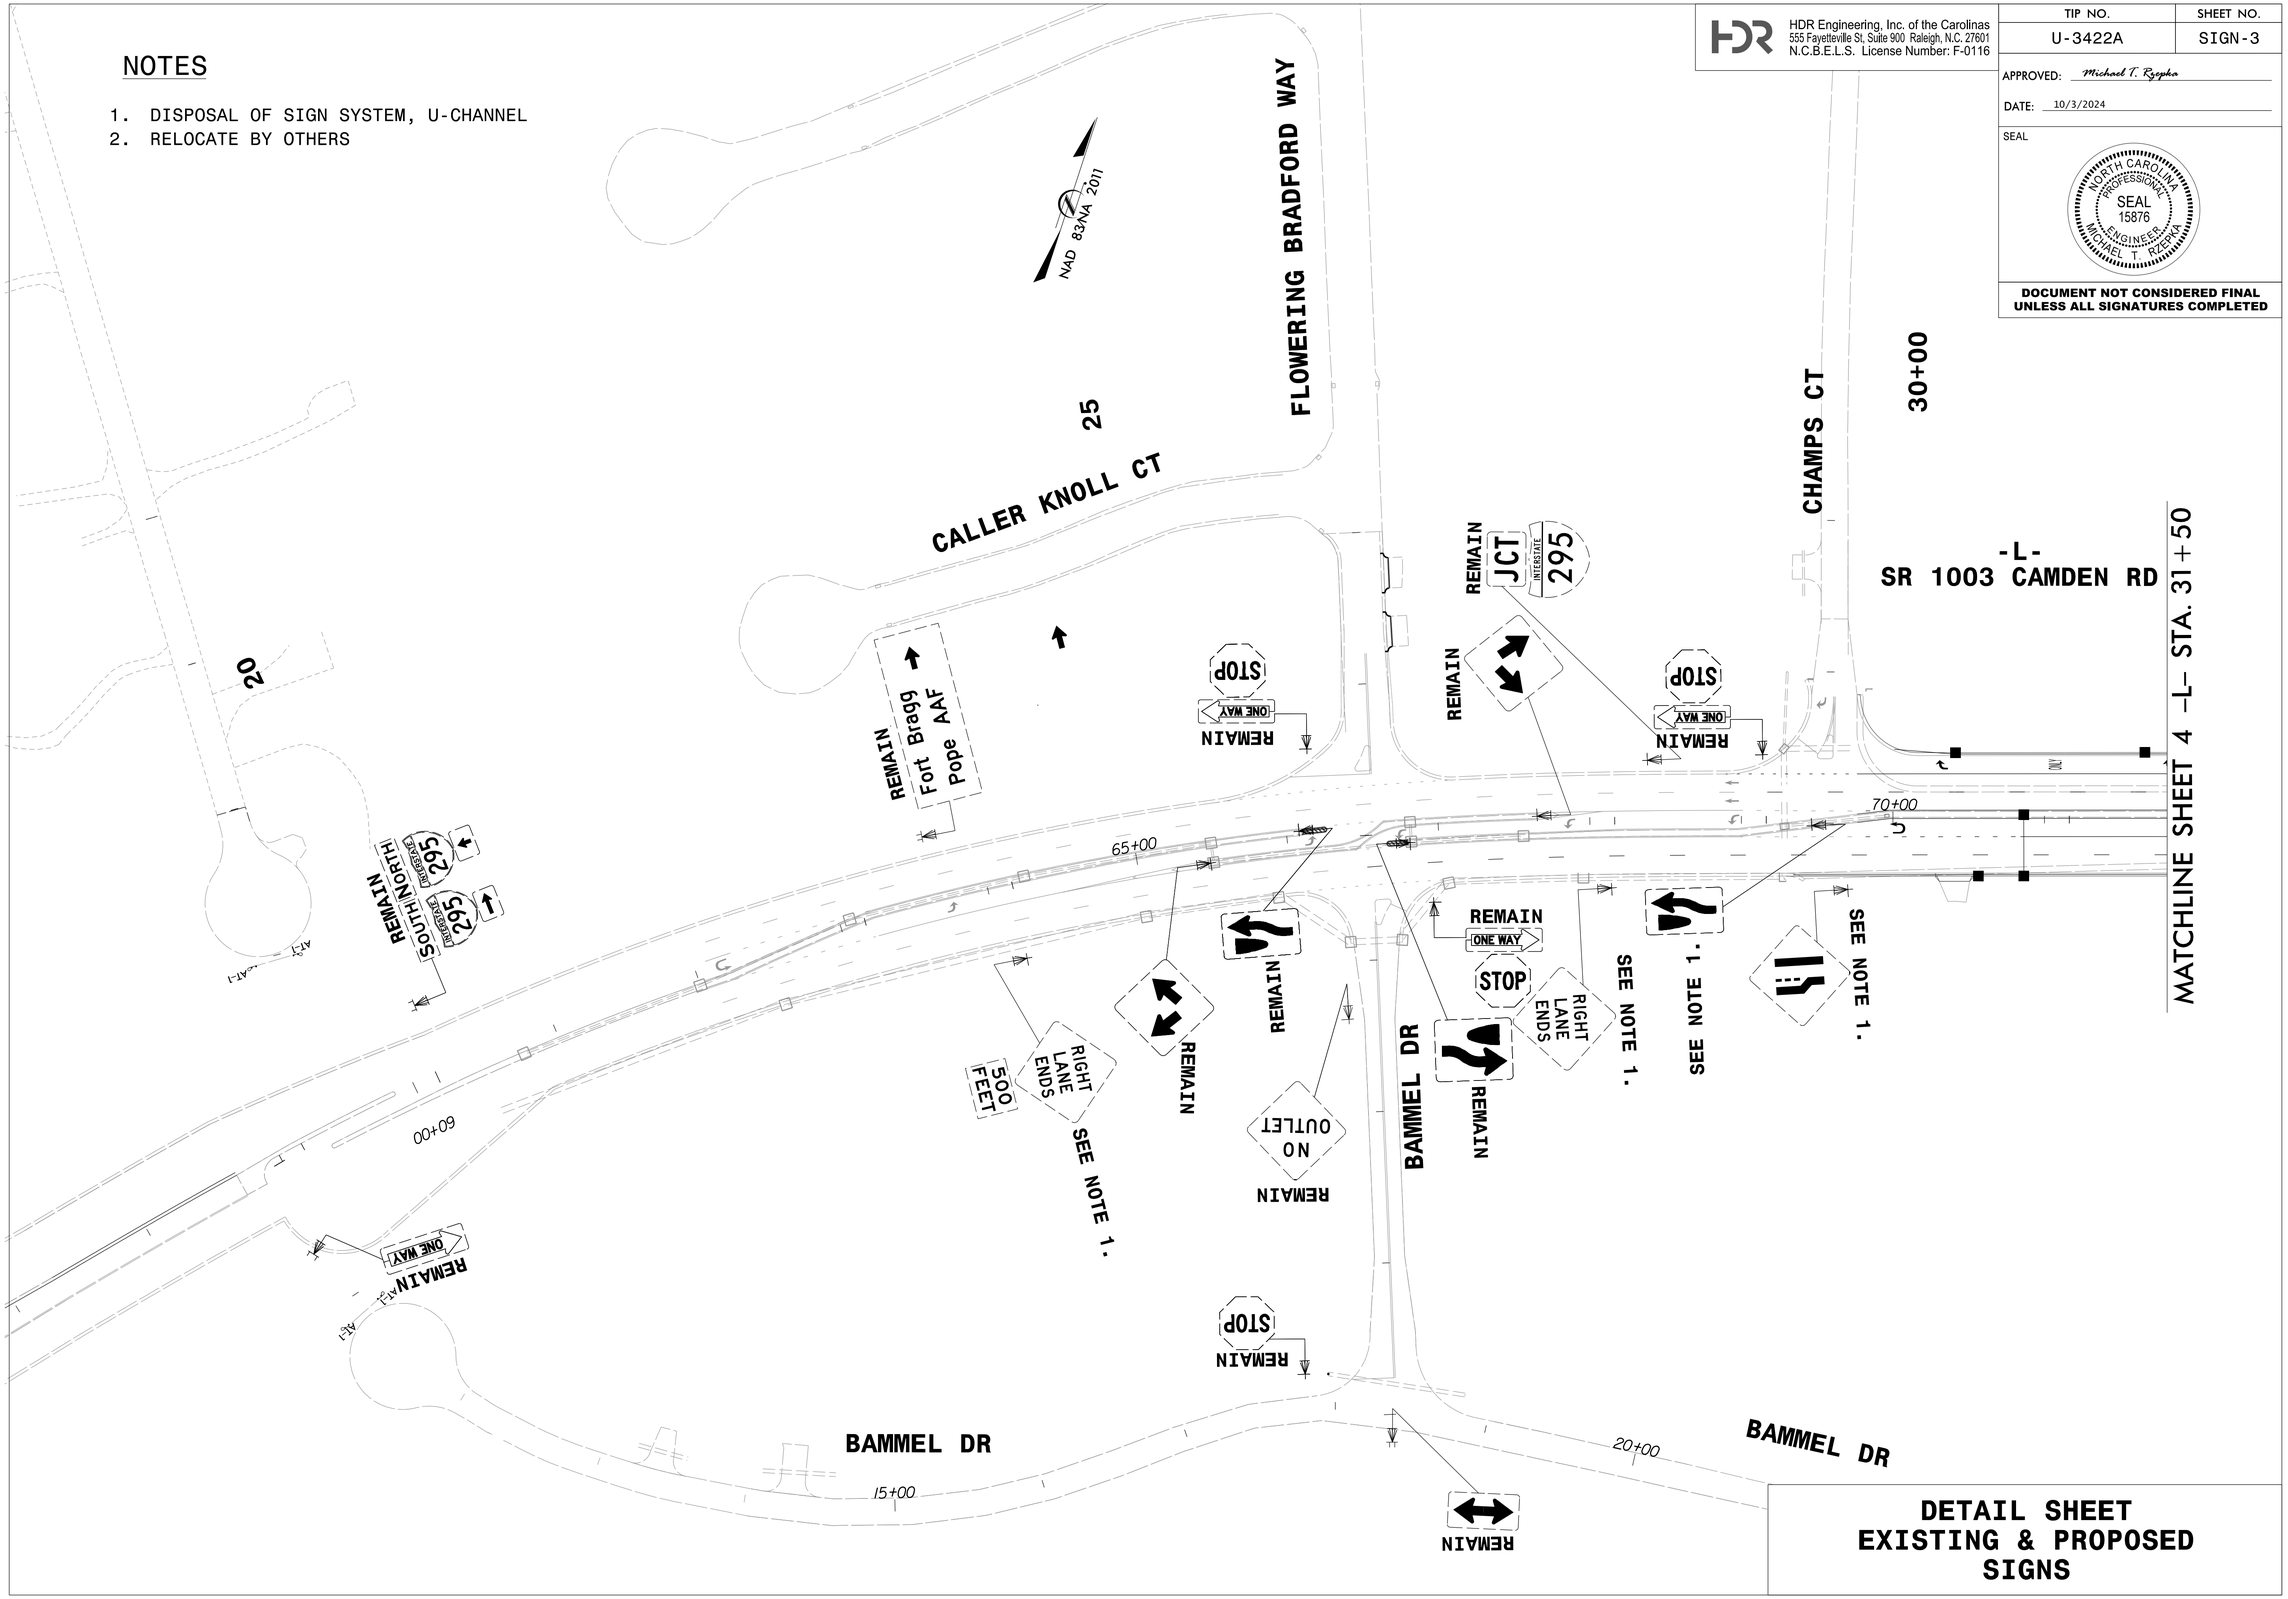

DETAIL SHEET EXISTING & PROPOSED SIGNS

PLOT DRIVER: pdf.pltcfg PENTABLE: NCDOT_PMP.tbl
USER: RDRAYTON DATE: 08/05/24 TIME: 08:01:15
FILE: pw:\\pwhdruseas01:HDR_US_East_01\Documents\3322\10001377\10086583\6.0_CAD_BIM\6.2_Work_In_Progress\U-3422A\Traffic\Signing\CADD\U3422_SIGN-3.dgn