8/17/99

| PROJECT REFERENCE NO. | SHEET NO. |
|---|---|
| HI-0018 | 20 |

**Whitman, Requardt & Associates, LLP**
1201 Edwards Mill Road, Suite 320, Raleigh, North Carolina 27606

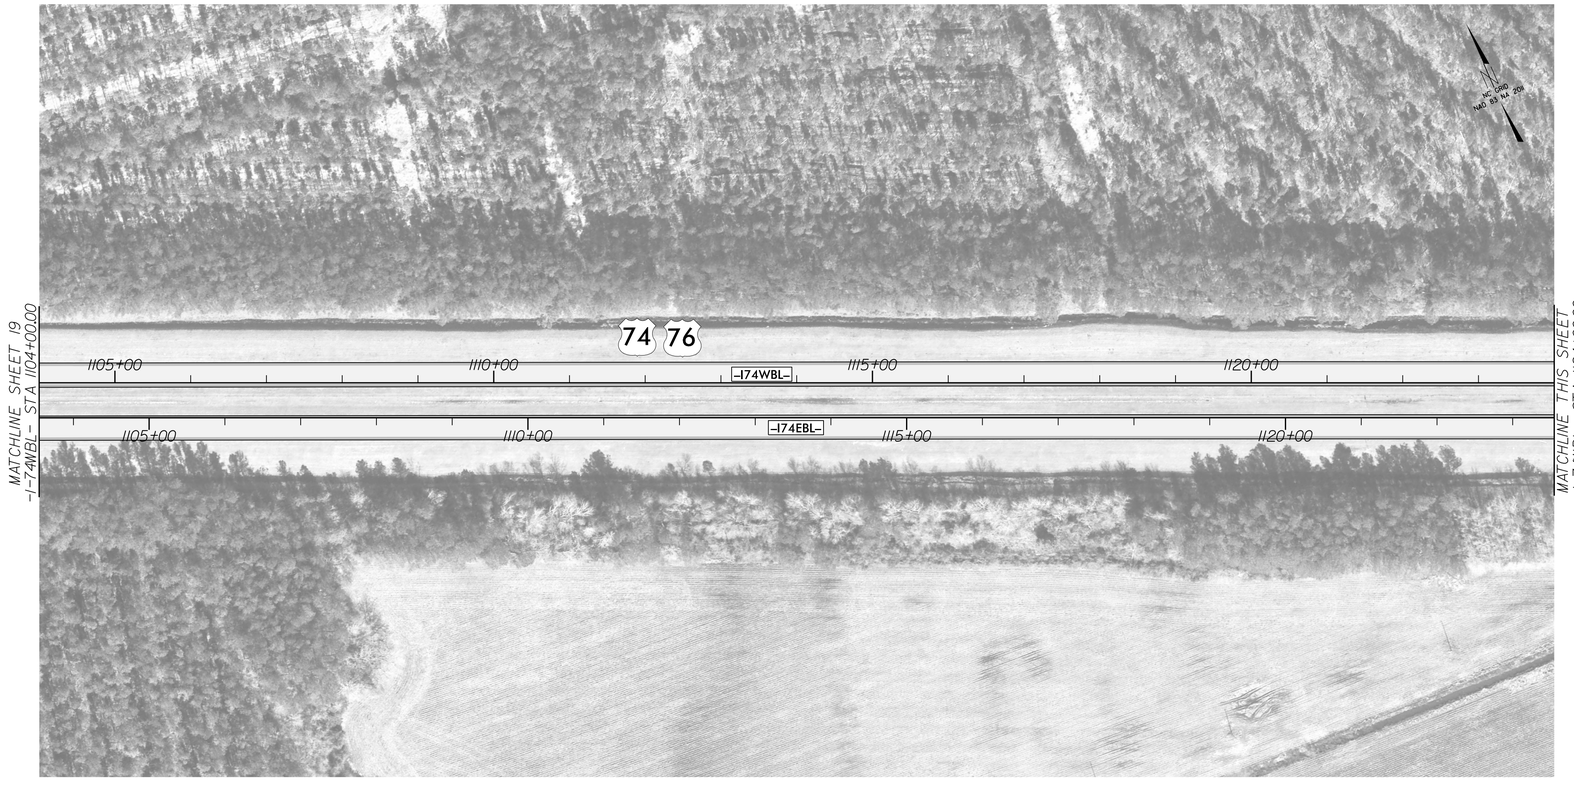


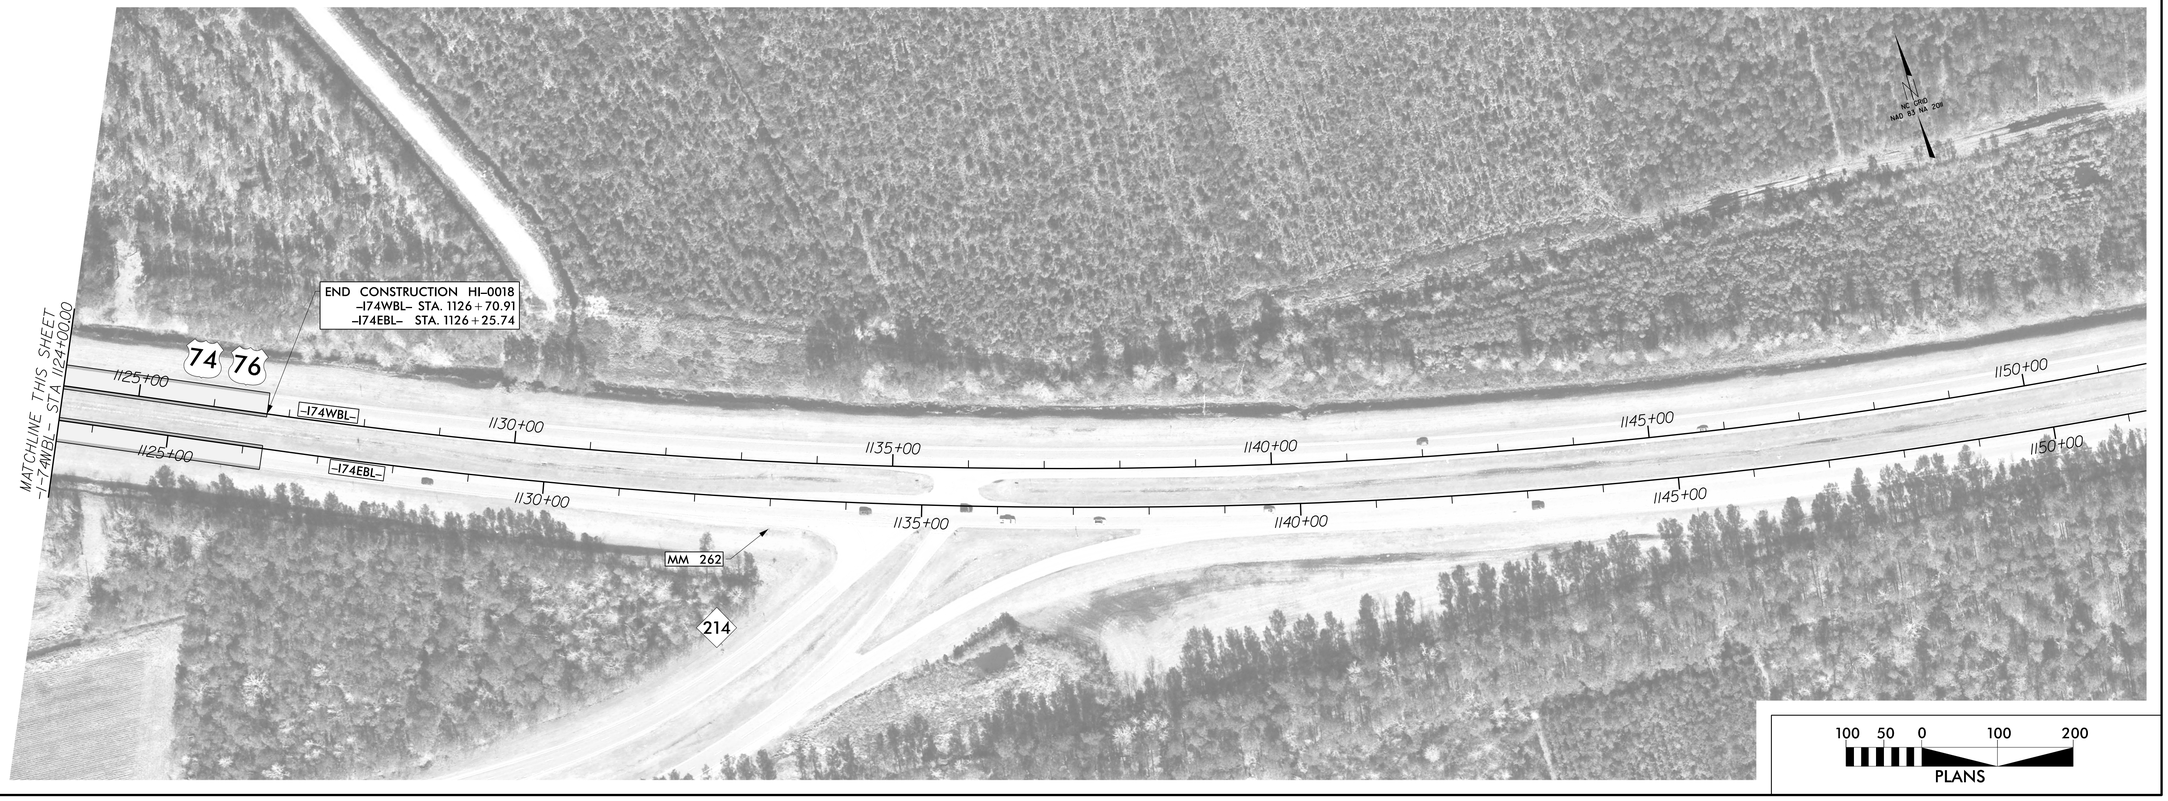


100 50 0 100 200
PLANS

3:59:44 PM
N:\38006.002\CADD\NCDOT\Roadway\Proj\HI-0018\HI-0018_RDY_PSH-20.dgn
mp115