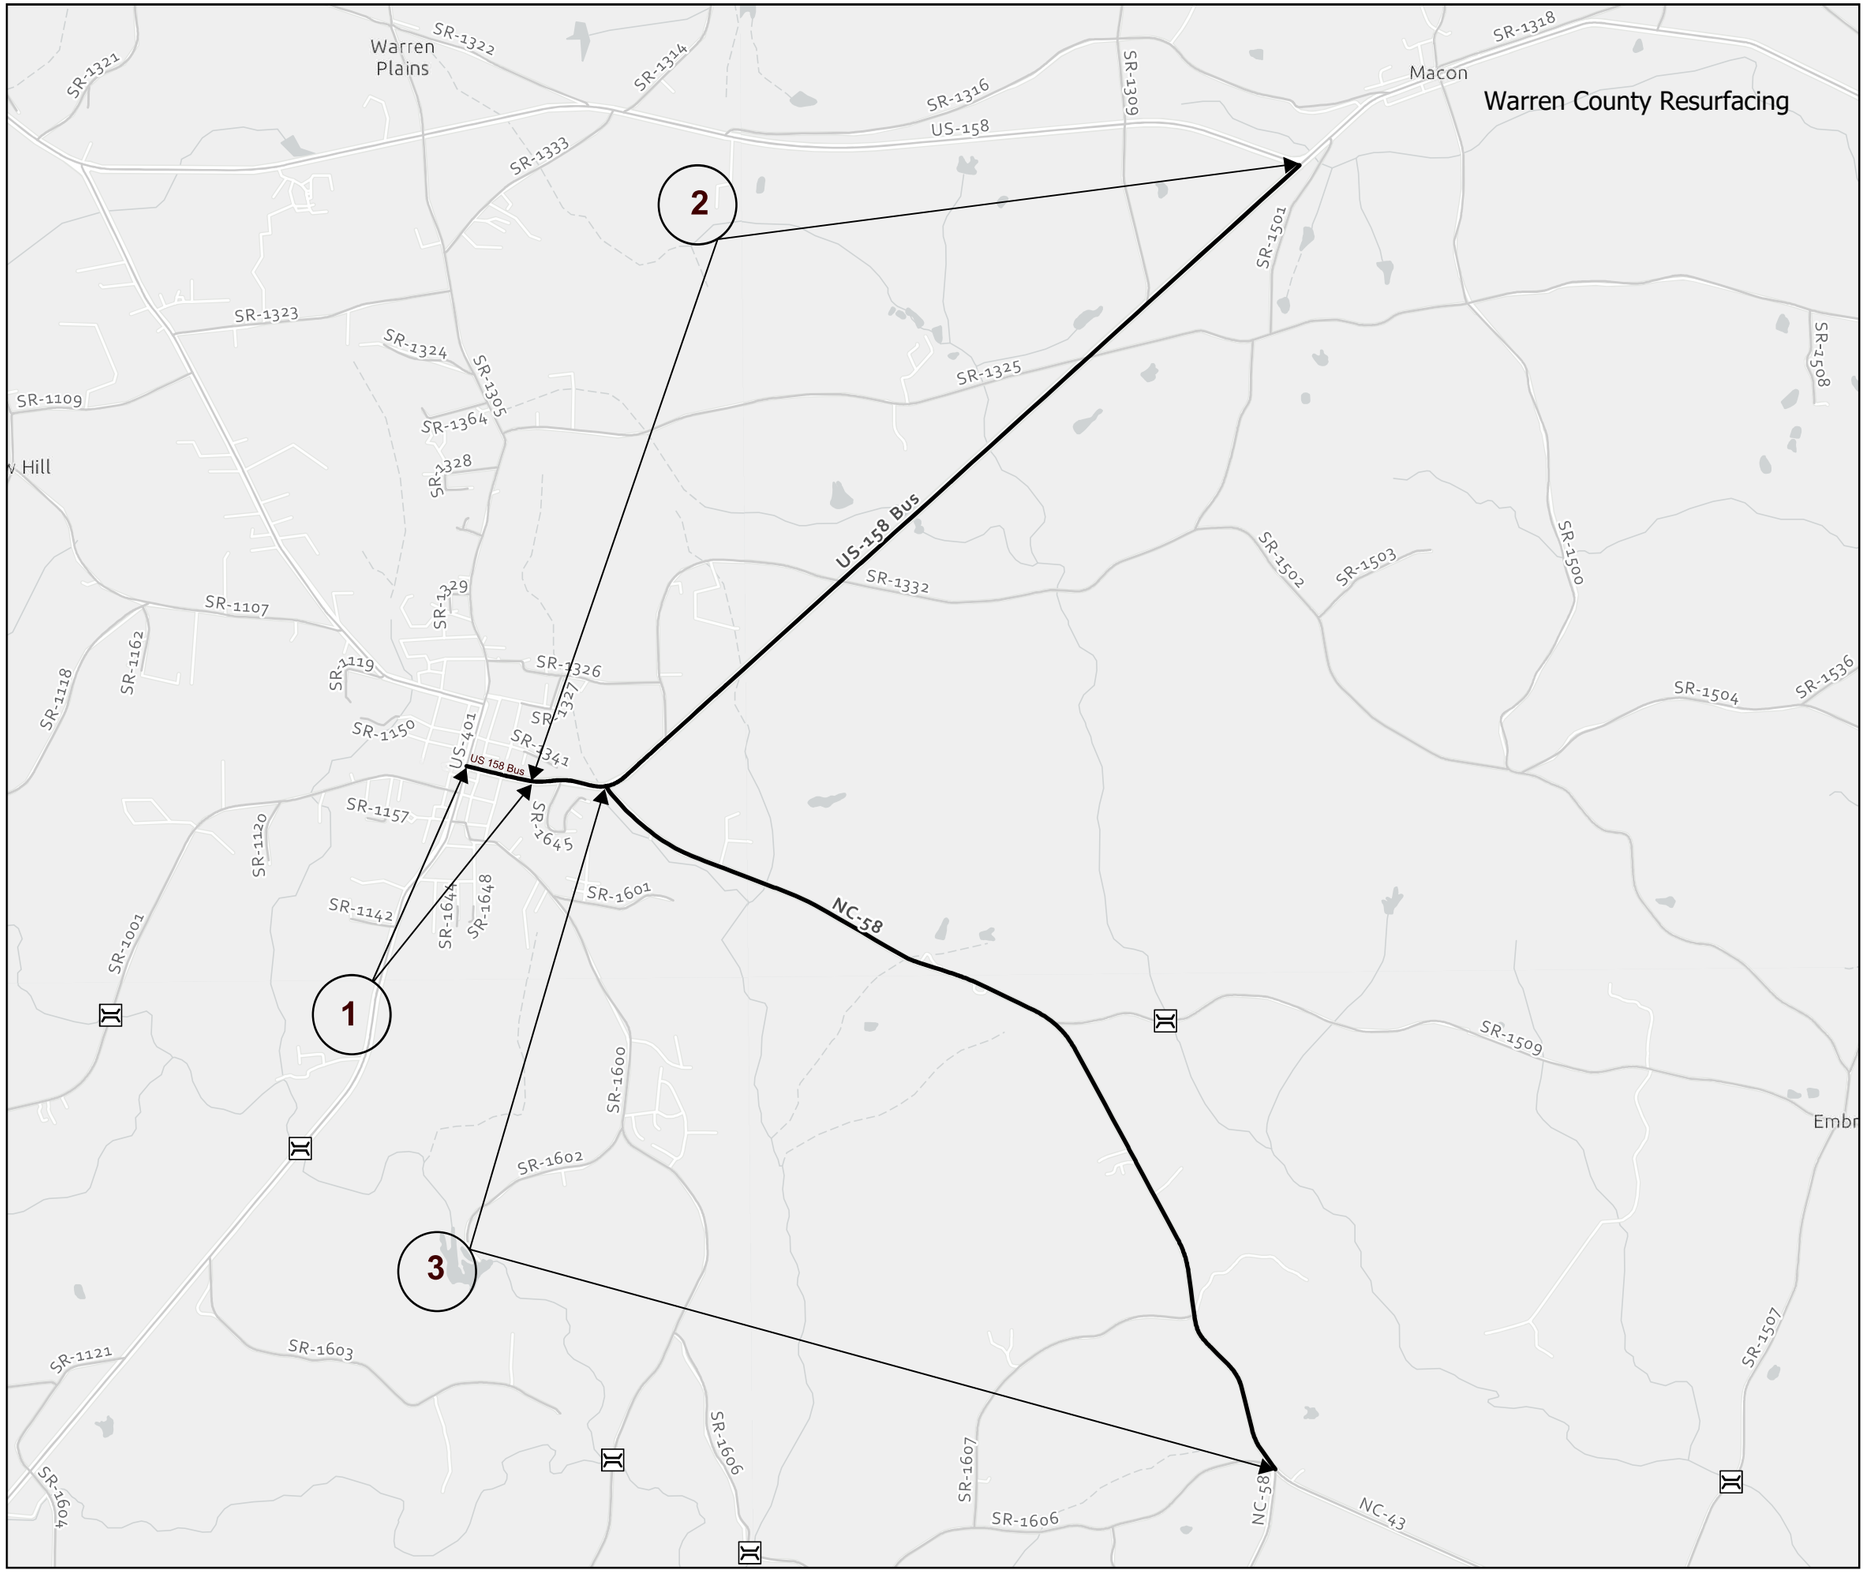

Warren	
PROJECT REFERENCE NO.	SHEET NO.
2025CPT.05.14.10931.1, ETC	1

Map 1 US-158 Bus
From US 401 to End Curb and Gutter

Map 2 US-158 Bus
From End Curb and Gutter to US-158 Bypass

Map 3 NC-58
From NC-43 to US-158 Bypass

N

0 0.47 0.95 1.9 Miles