WBS ELEMENT	SHEET NO.
2025CPT.08.15.20761	5

Map 4

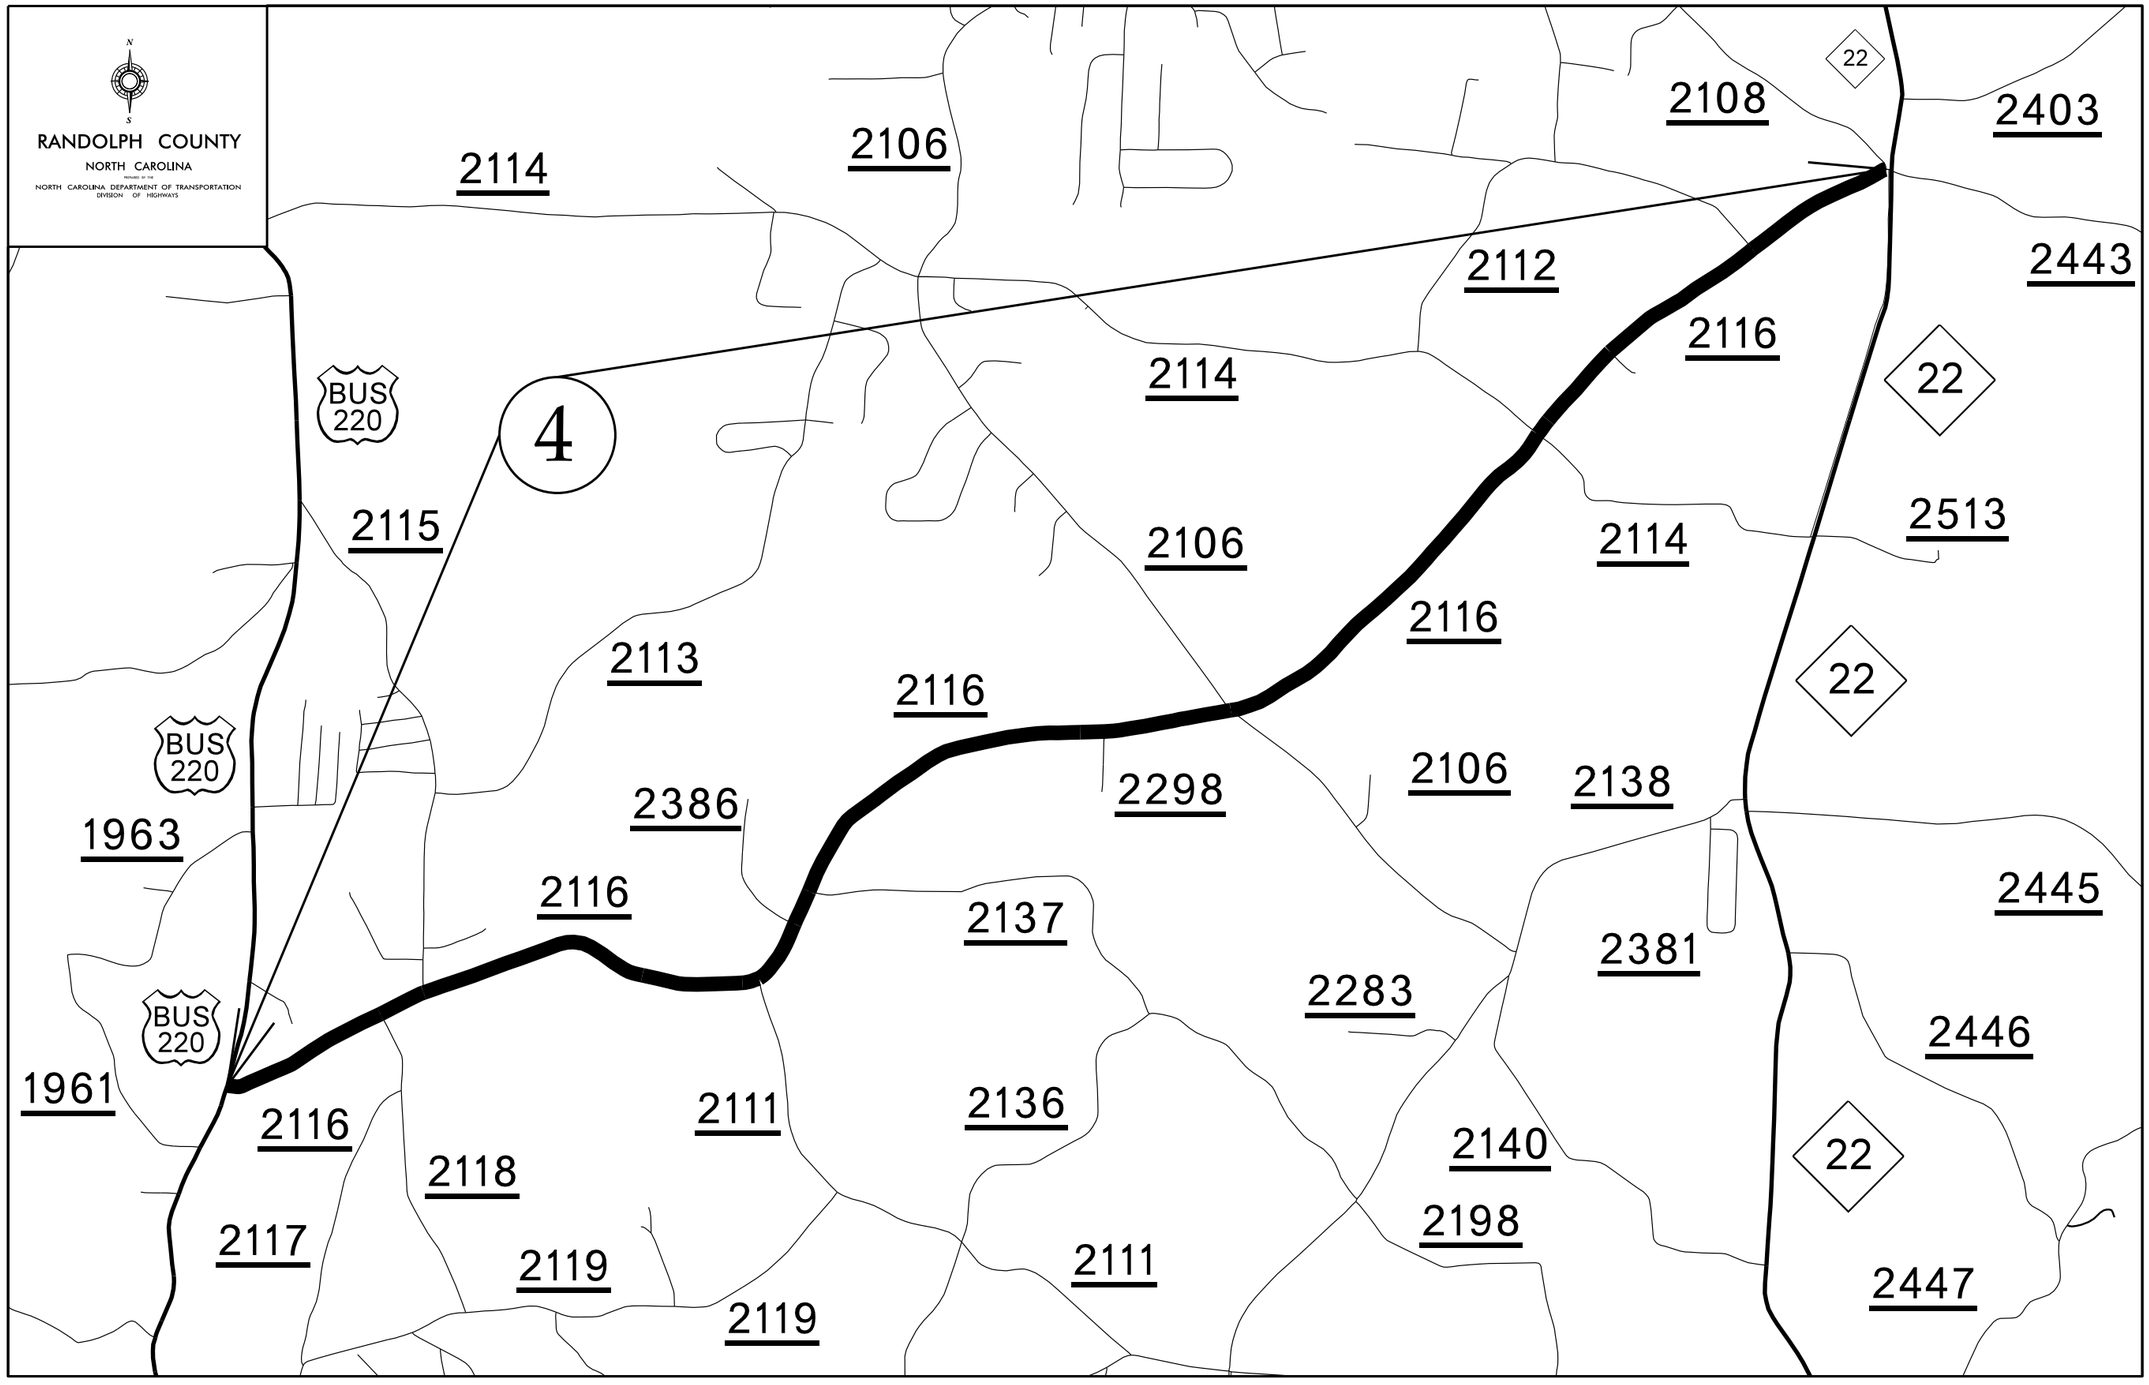

24-FEB-2025 14:27
25_Submittal\Randolph Secondary May 2025\Contract 15\Randolph_Secondary_May2025_Maps_Typ_Contract2.dgn
ctitis AT DIV08-330RAI