Docusign Envelope ID: 70956BC8-8770-4C7D-915F-685DCDE80B2D

5/14/99

PROJECT REFERENCE NO.	SHEET NO.
U-5899	8

ROADWAY DESIGN ENGINEER
NORTH CAROLINA PROFESSIONAL SEAL 21102 ENGINEER
Signed by:
27-Mar-2020
MOTT MACDONALD I & E, LLC
LICENSE NO. F-0669

HYDRAULICS ENGINEER
NORTH CAROLINA PROFESSIONAL SEAL 34364 ENGINEER
Signed by:
27-Mar-2020
MOTT MACDONALD I & E, LLC
LICENSE NO. F-0669

DOCUMENT NOT CONSIDERED FINAL UNLESS ALL SIGNATURES COMPLETED

Prepared in the Office of:
MOTT MACDONALD
930 Main Campus Drive, Suite 200
Raleigh, NC 27606
www.mottmac.com

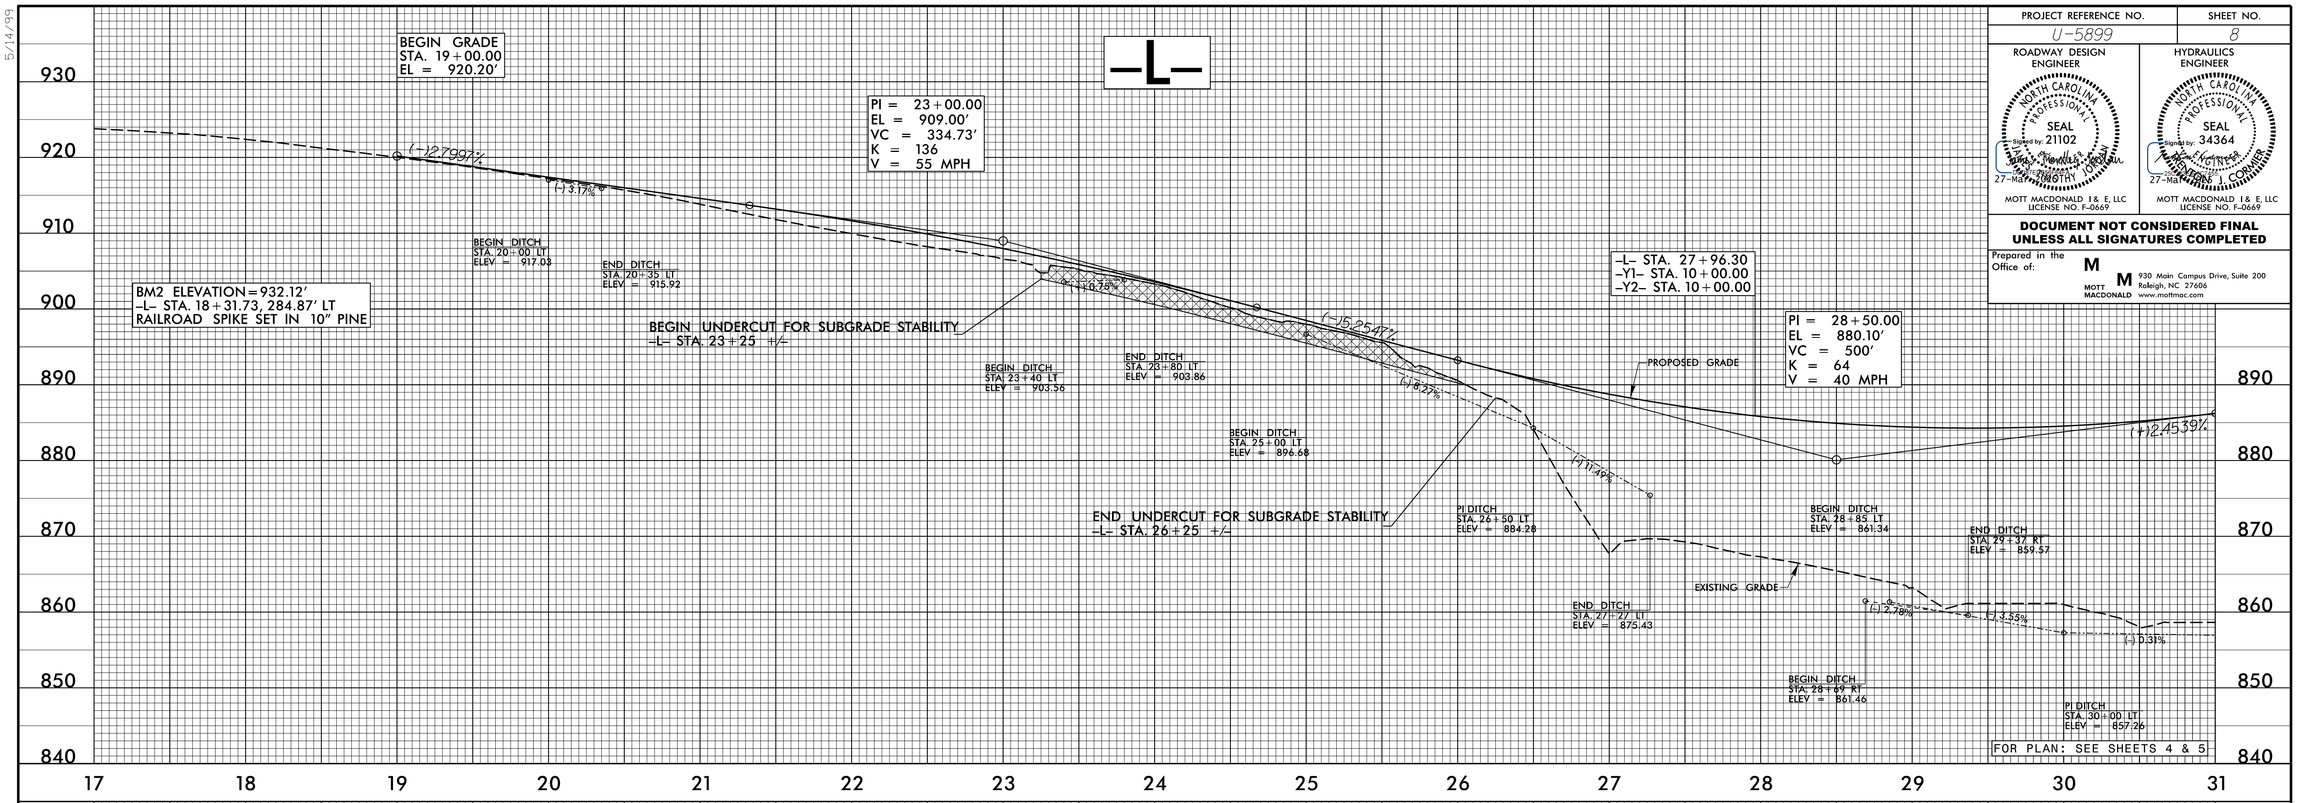

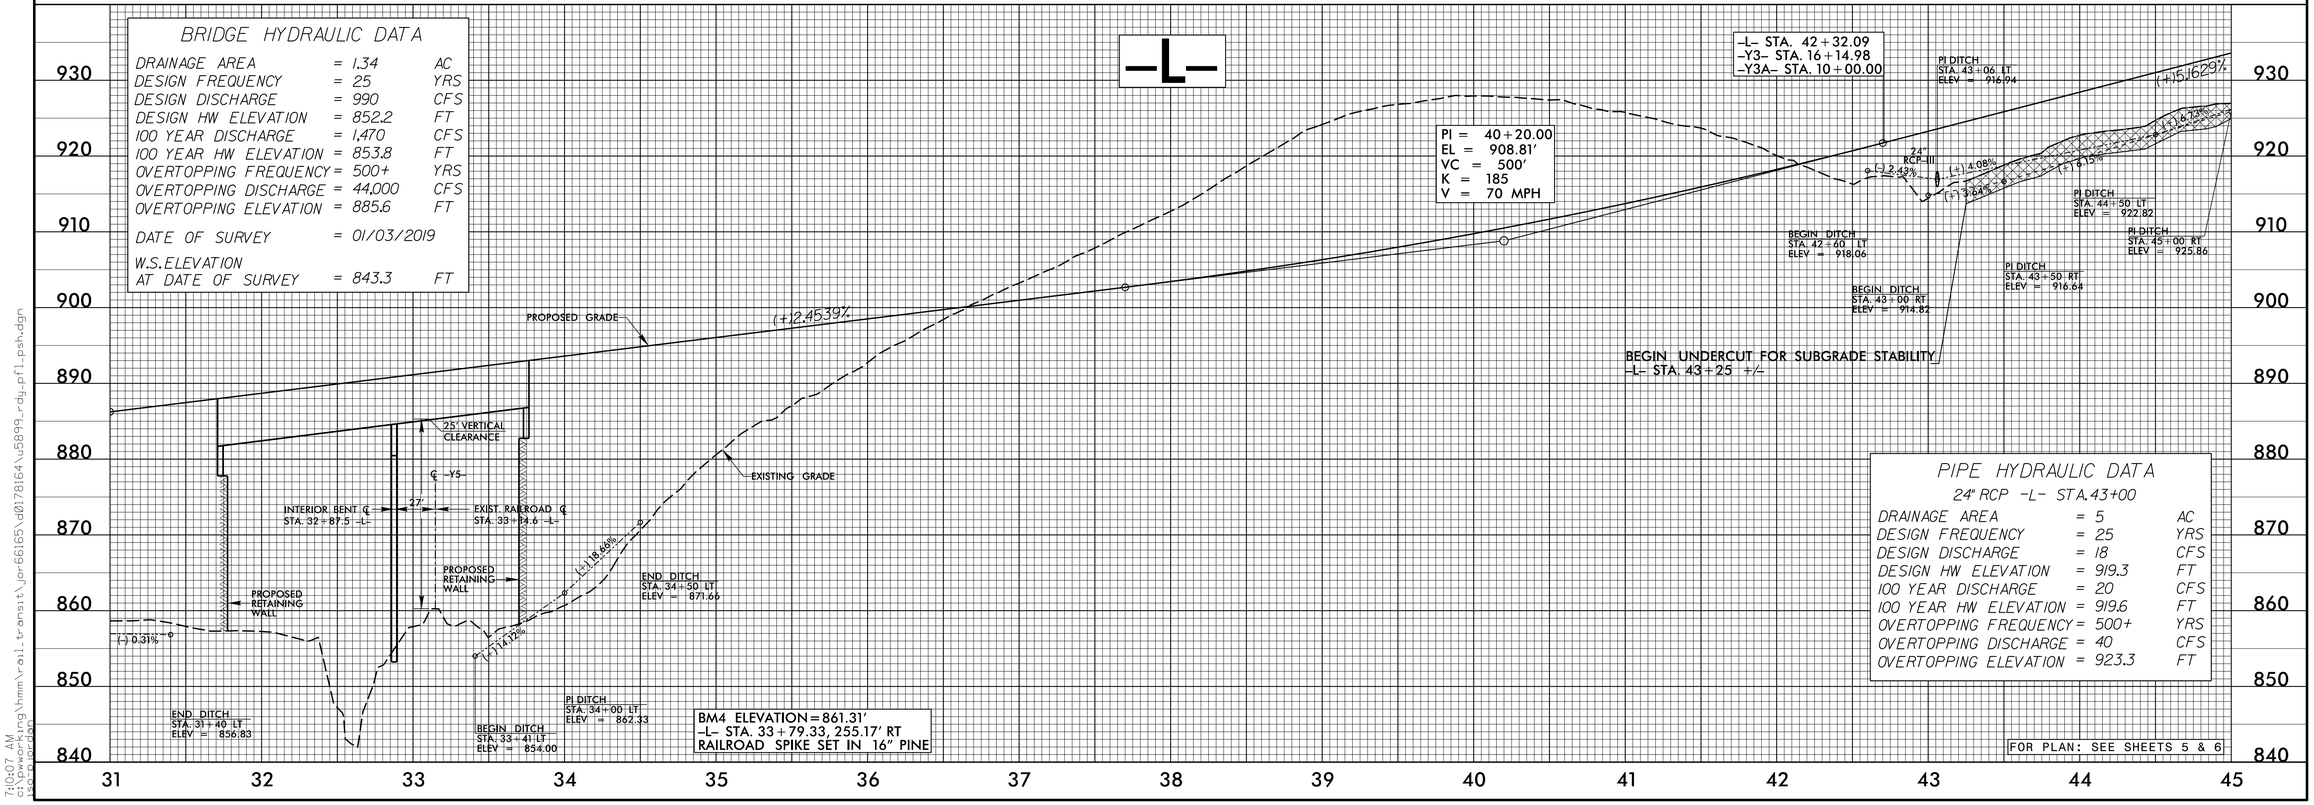

7:10:07 AM
C:\pwworking\hmm\rail_transit\jor66165\d0178164\u5899_rdy_pfl_psh.dgn
ISAYLOR