Docusign Envelope ID: E0A0D414-9ACC-4F79-803A-59B5ECE7380B

PROJECT REFERENCE NO.	SHEET NO.
U-6018	2B-4
R/W SHEET NO.	

ROADWAY DESIGN ENGINEER: NORTH CAROLINA PROFESSIONAL SEAL 050515 ENGINEER KAILA M. POLICH — Kaila M. Polich — 4/29/2025

HYDRAULICS ENGINEER: NORTH CAROLINA PROFESSIONAL SEAL 030325 ENGINEER KAREN HEFNER — DocuSigned by: Karen Hefner — 4/29/2025

DOCUMENT NOT CONSIDERED FINAL UNLESS ALL SIGNATURES COMPLETED

DRMP

DRMP, INC.
5808 FARINGDON PLACE
RALEIGH, NC 27609
(919) 872-5115

NC LICENSE NO. F-1524
www.drmp.com

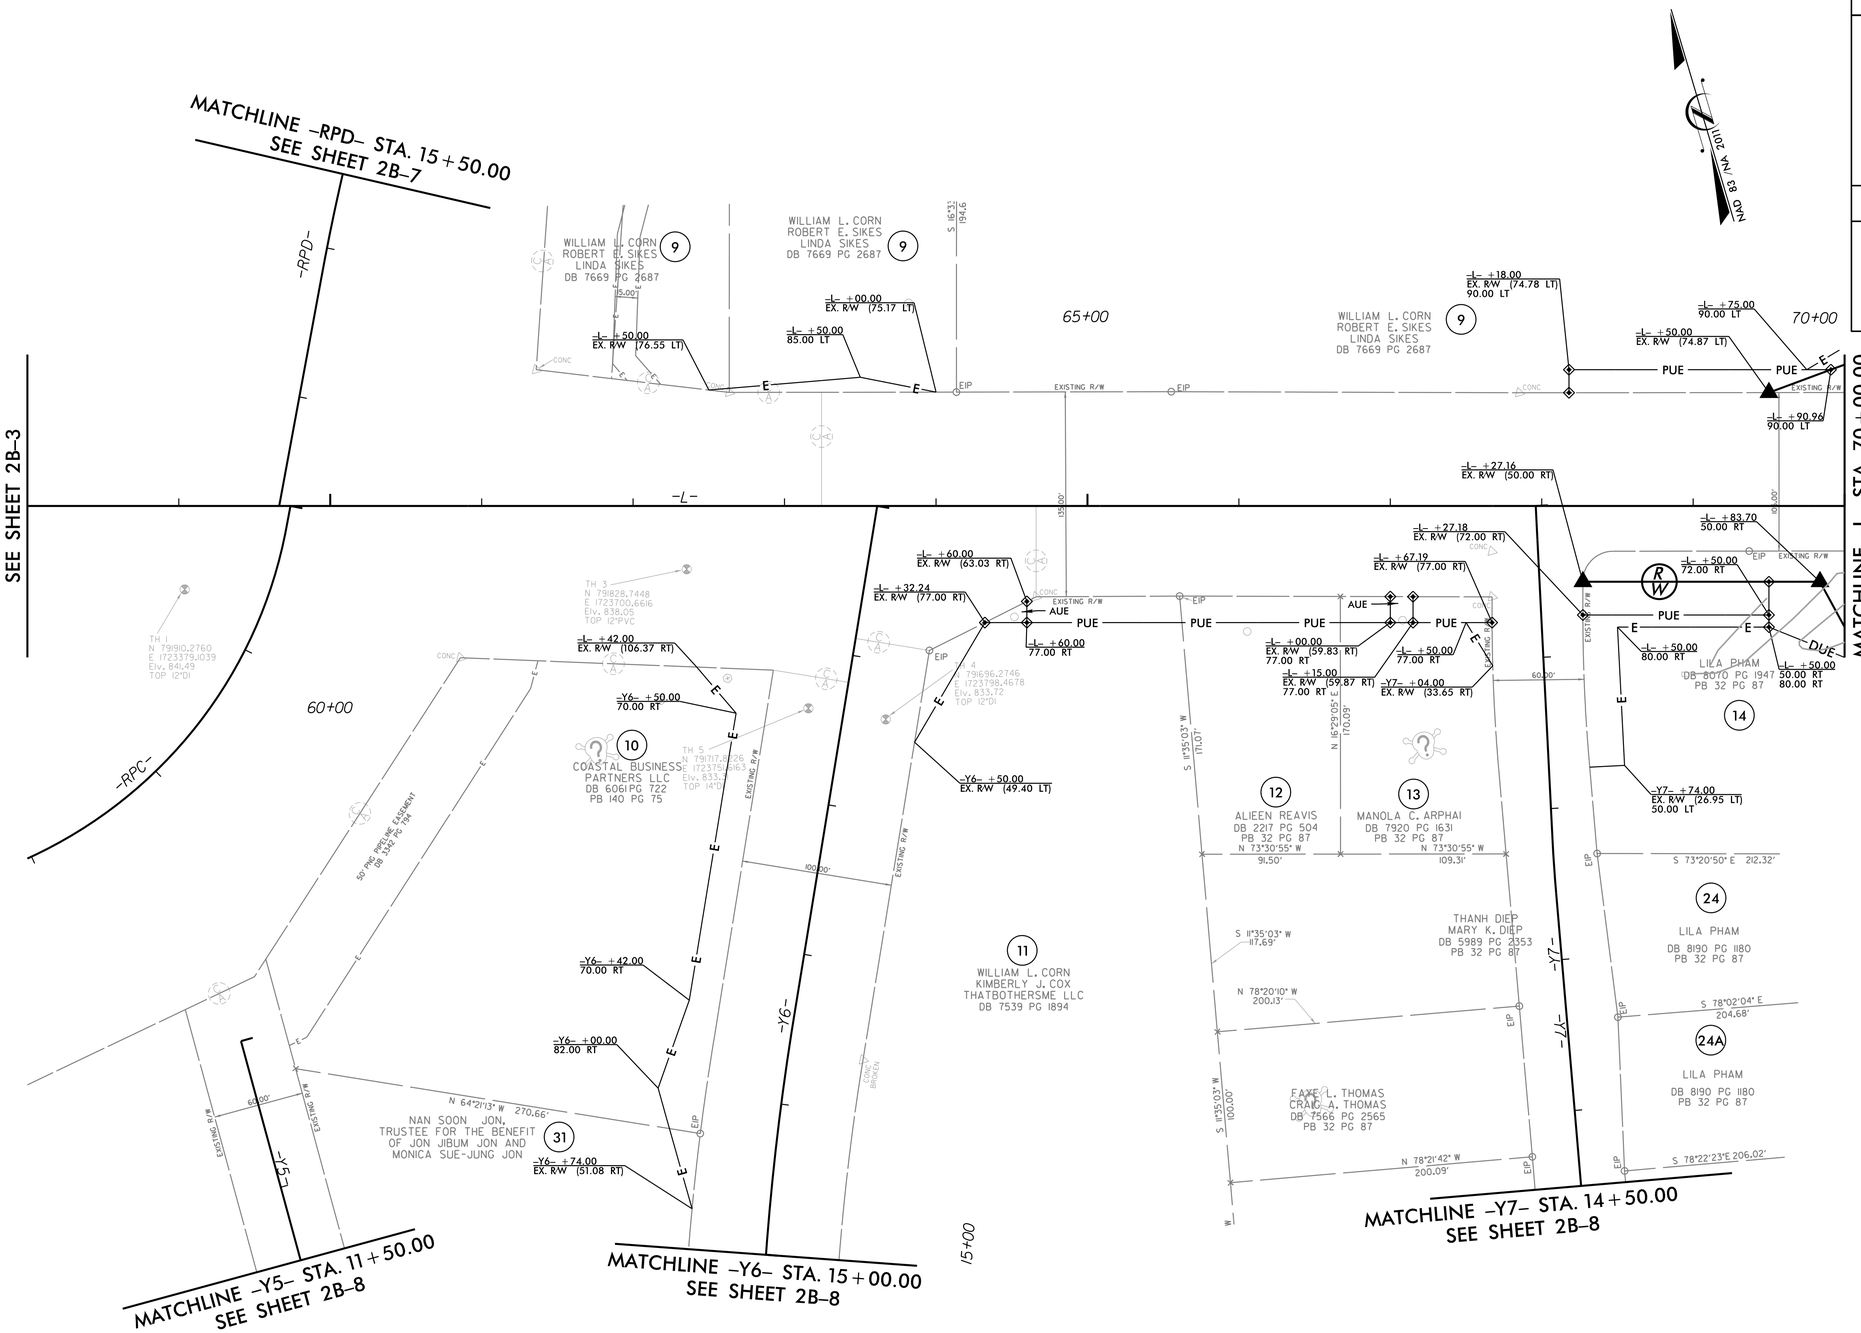

FOR ROADWAY PLAN, SEE SHEET 7

REVISIONS

8/17/99

2/13/2025
...\Roadway\Proj\U6018_Rdy_2B4.dgn
User: mlindsey