Docusign Envelope ID: E0A0D414-9ACC-4F79-803A-59B5ECE7380B

| PROJECT REFERENCE NO. | SHEET NO. |
|---|---|
| U-6018 | 2B-6 |
| R/W SHEET NO. | |

ROADWAY DESIGN ENGINEER
NORTH CAROLINA PROFESSIONAL SEAL 050515 ENGINEER KAILA M. POULOS
Kaila M. Poulos
4/29/2025

HYDRAULICS ENGINEER
NORTH CAROLINA PROFESSIONAL SEAL 30025 ENGINEER KAREN HEFNER
Karen Hefner
4/29/2025

**DOCUMENT NOT CONSIDERED FINAL UNLESS ALL SIGNATURES COMPLETED**

DRMP
DRMP, INC.
5808 FARINGDON PLACE
RALEIGH, NC 27609
(919) 872-5115
NC LICENSE NO. F-1524
www.drmp.com

REVISIONS 8/17/99

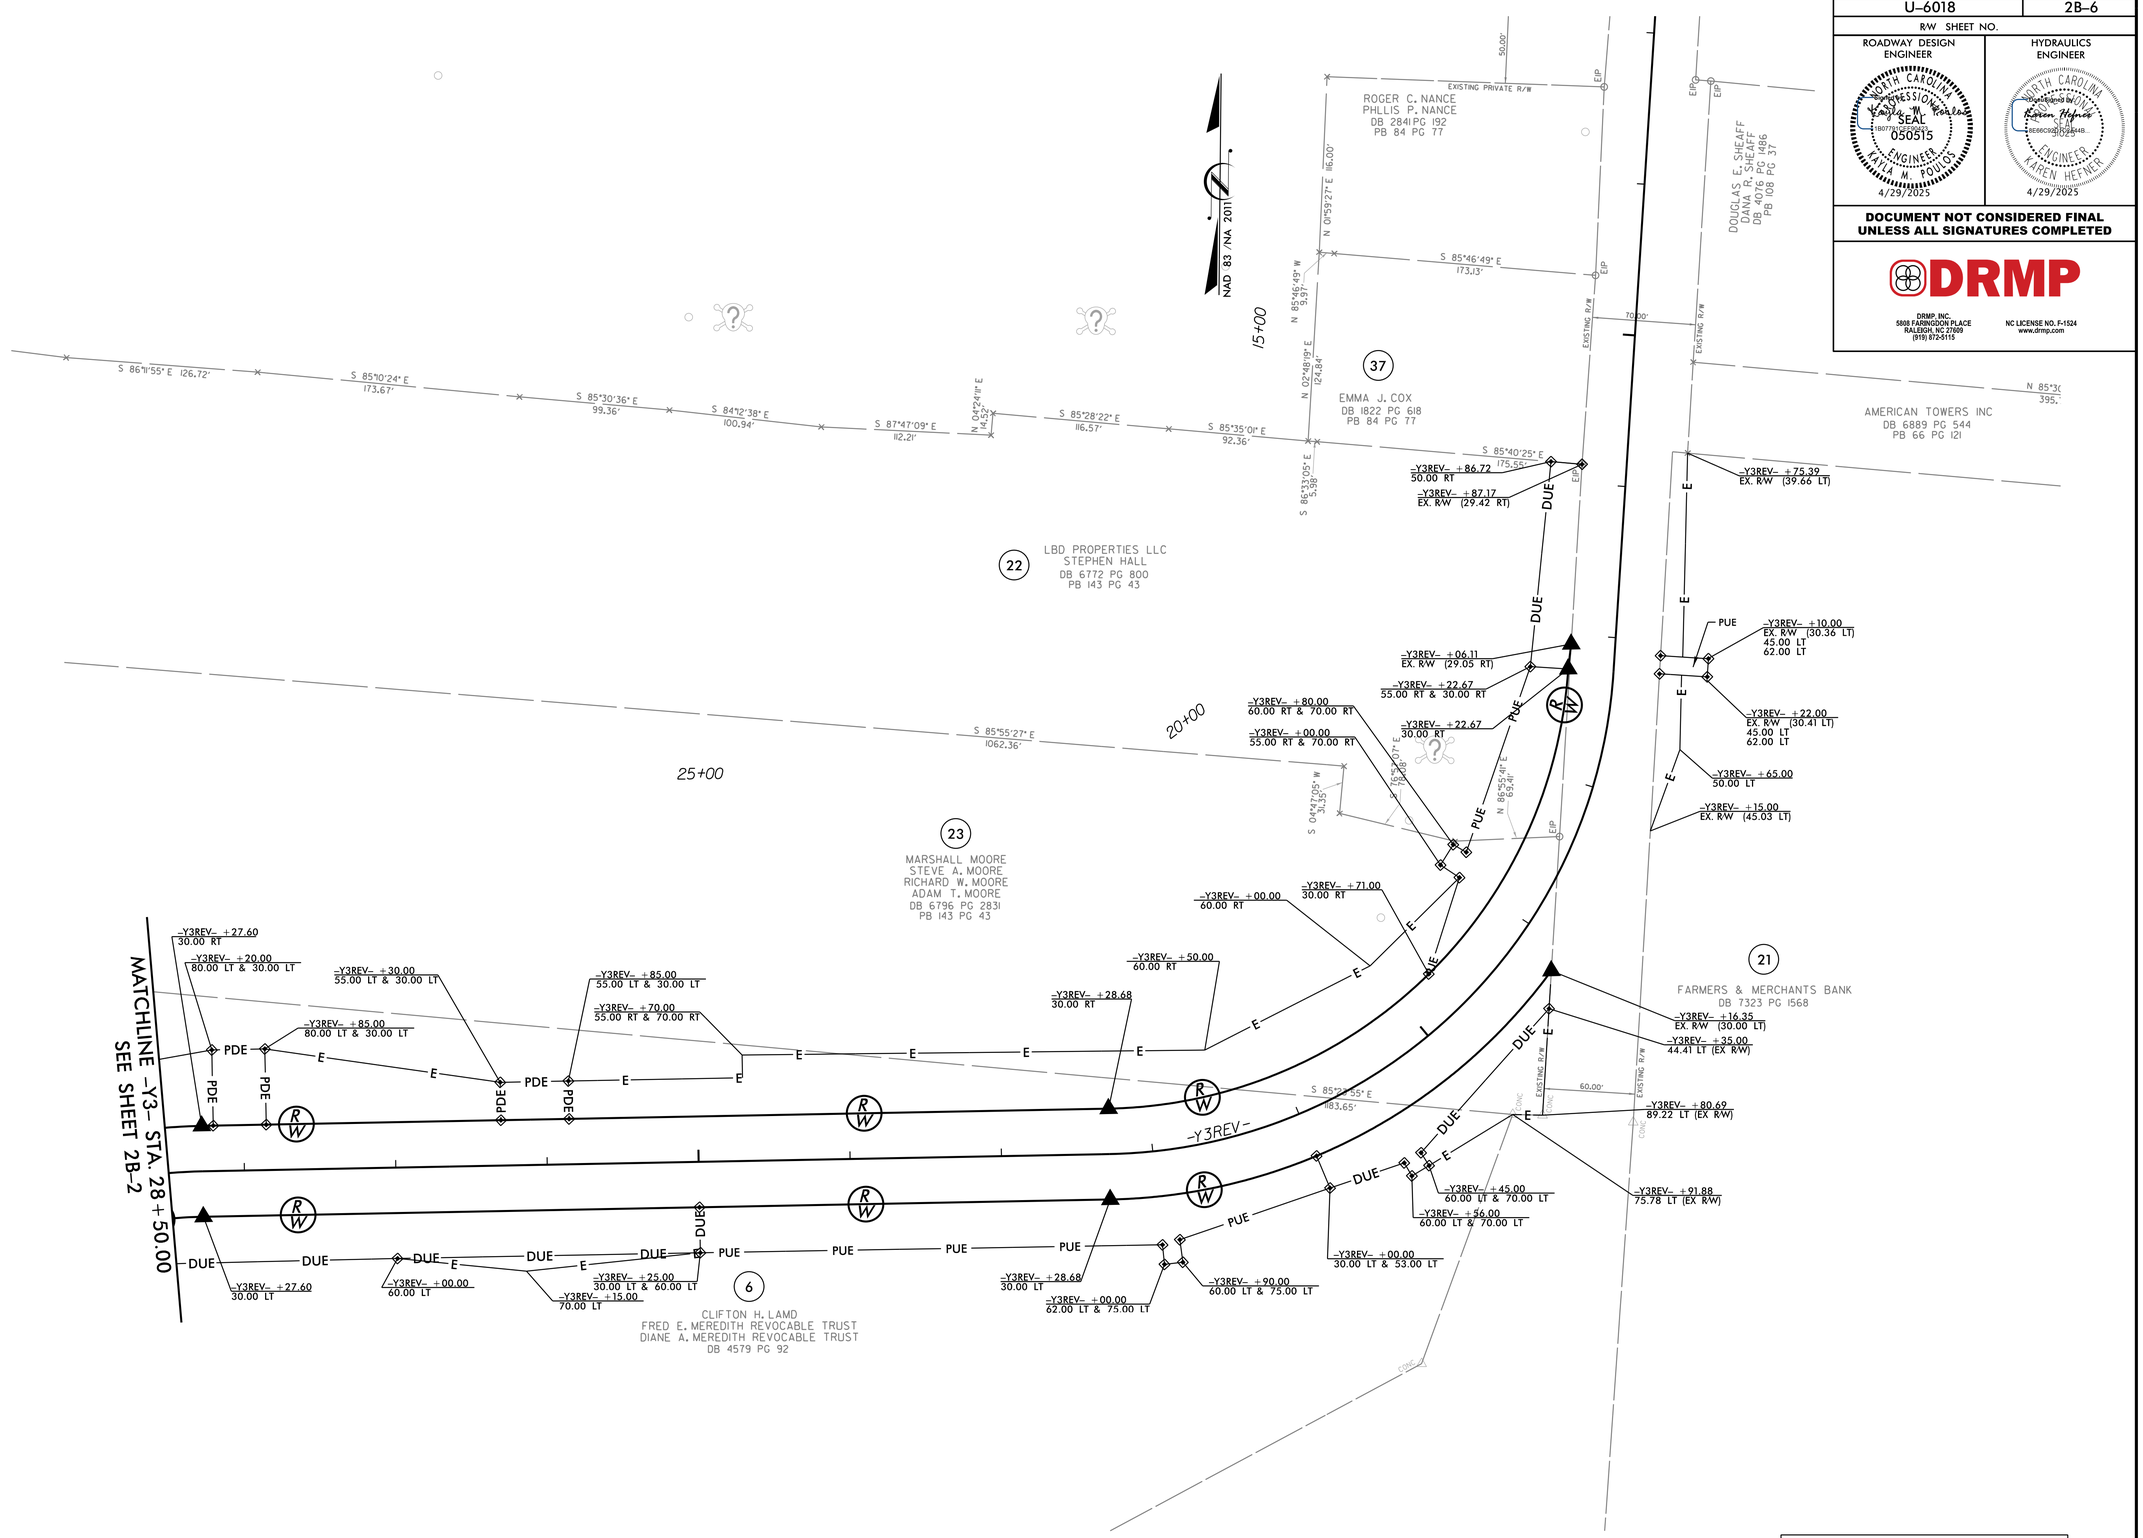


FOR ROADWAY PLAN, SEE SHEET NO. 9

2/13/2025
...\Roadway\Proj\U6018_Rdy_2B6.dgn
User:mlindsey