5/26/20

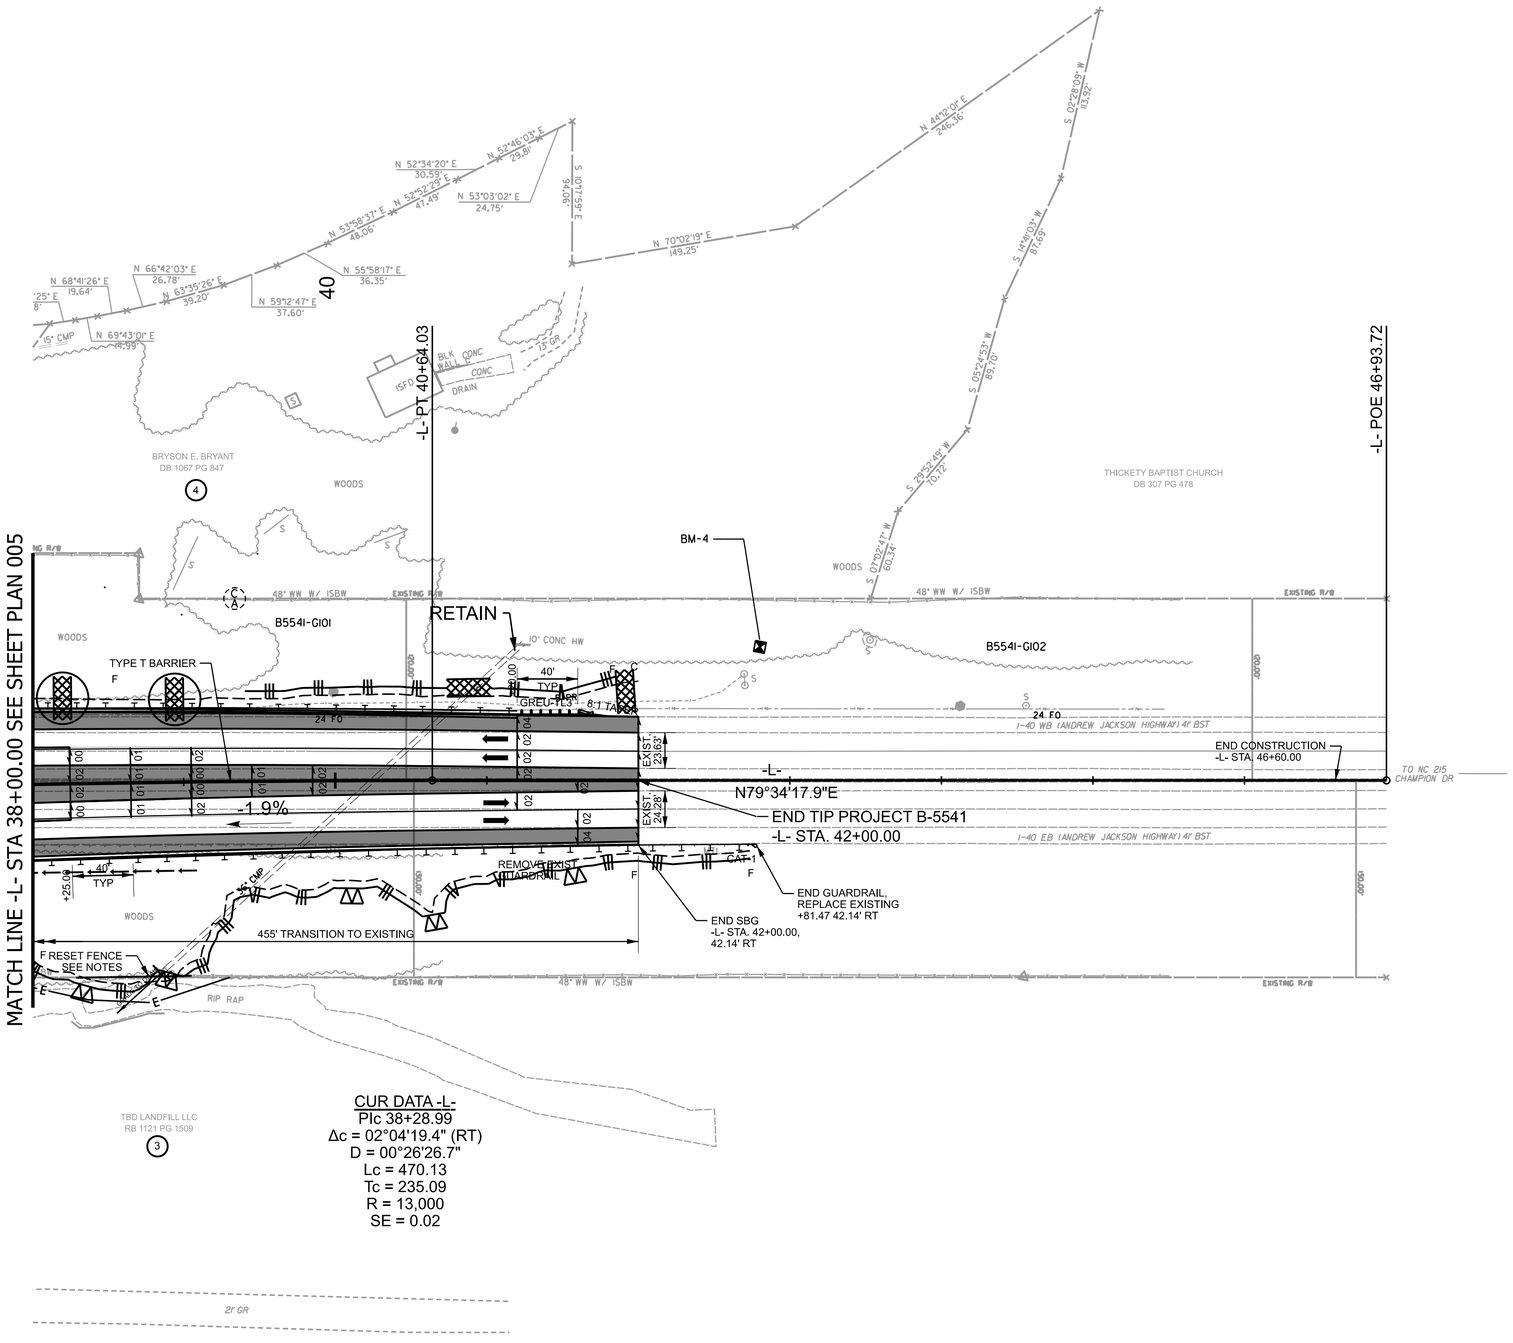


CUR DATA -L-
PIc 38+28.99
Δc = 02°04'19.4" (RT)
D = 00°26'26.7"
Lc = 470.13
Tc = 235.09
R = 13,000
SE = 0.02

NOTE:
PLACE TEMPORARY ROCK SEDIMENT DAMS TYPE - B AND TEMPORARY ROCK SILT CHECKS TYPE - A AT DRAINAGE OUTLETS.

FOR -L- PROFILE SEE SHEET 7, 8, & 9

B-5541
EC-09 | CONST. 6

NORTH CAROLINA
DEPARTMENT OF TRANSPORTATION
HAYWOOD COUNTY

ROADSIDE ENVIRONMENTAL UNIT

ROADWAY DESIGN ENGINEER

HYDRAULICS ENGINEER

PREPARED BY
NV5
NV5 ENGINEERS & CONSULTANTS, INC.
8514 MOUNTAIN PARK DRIVE, SUITE 135
CHARLOTTE, NC 28211
P: 704.517.7300 www.NV5.com
NC License # F-1333

REVISIONS