Docusign Envelope ID: EC8D6F20-71BC-4D5B-BA4B-9E7A25B36ADA

5/26/20

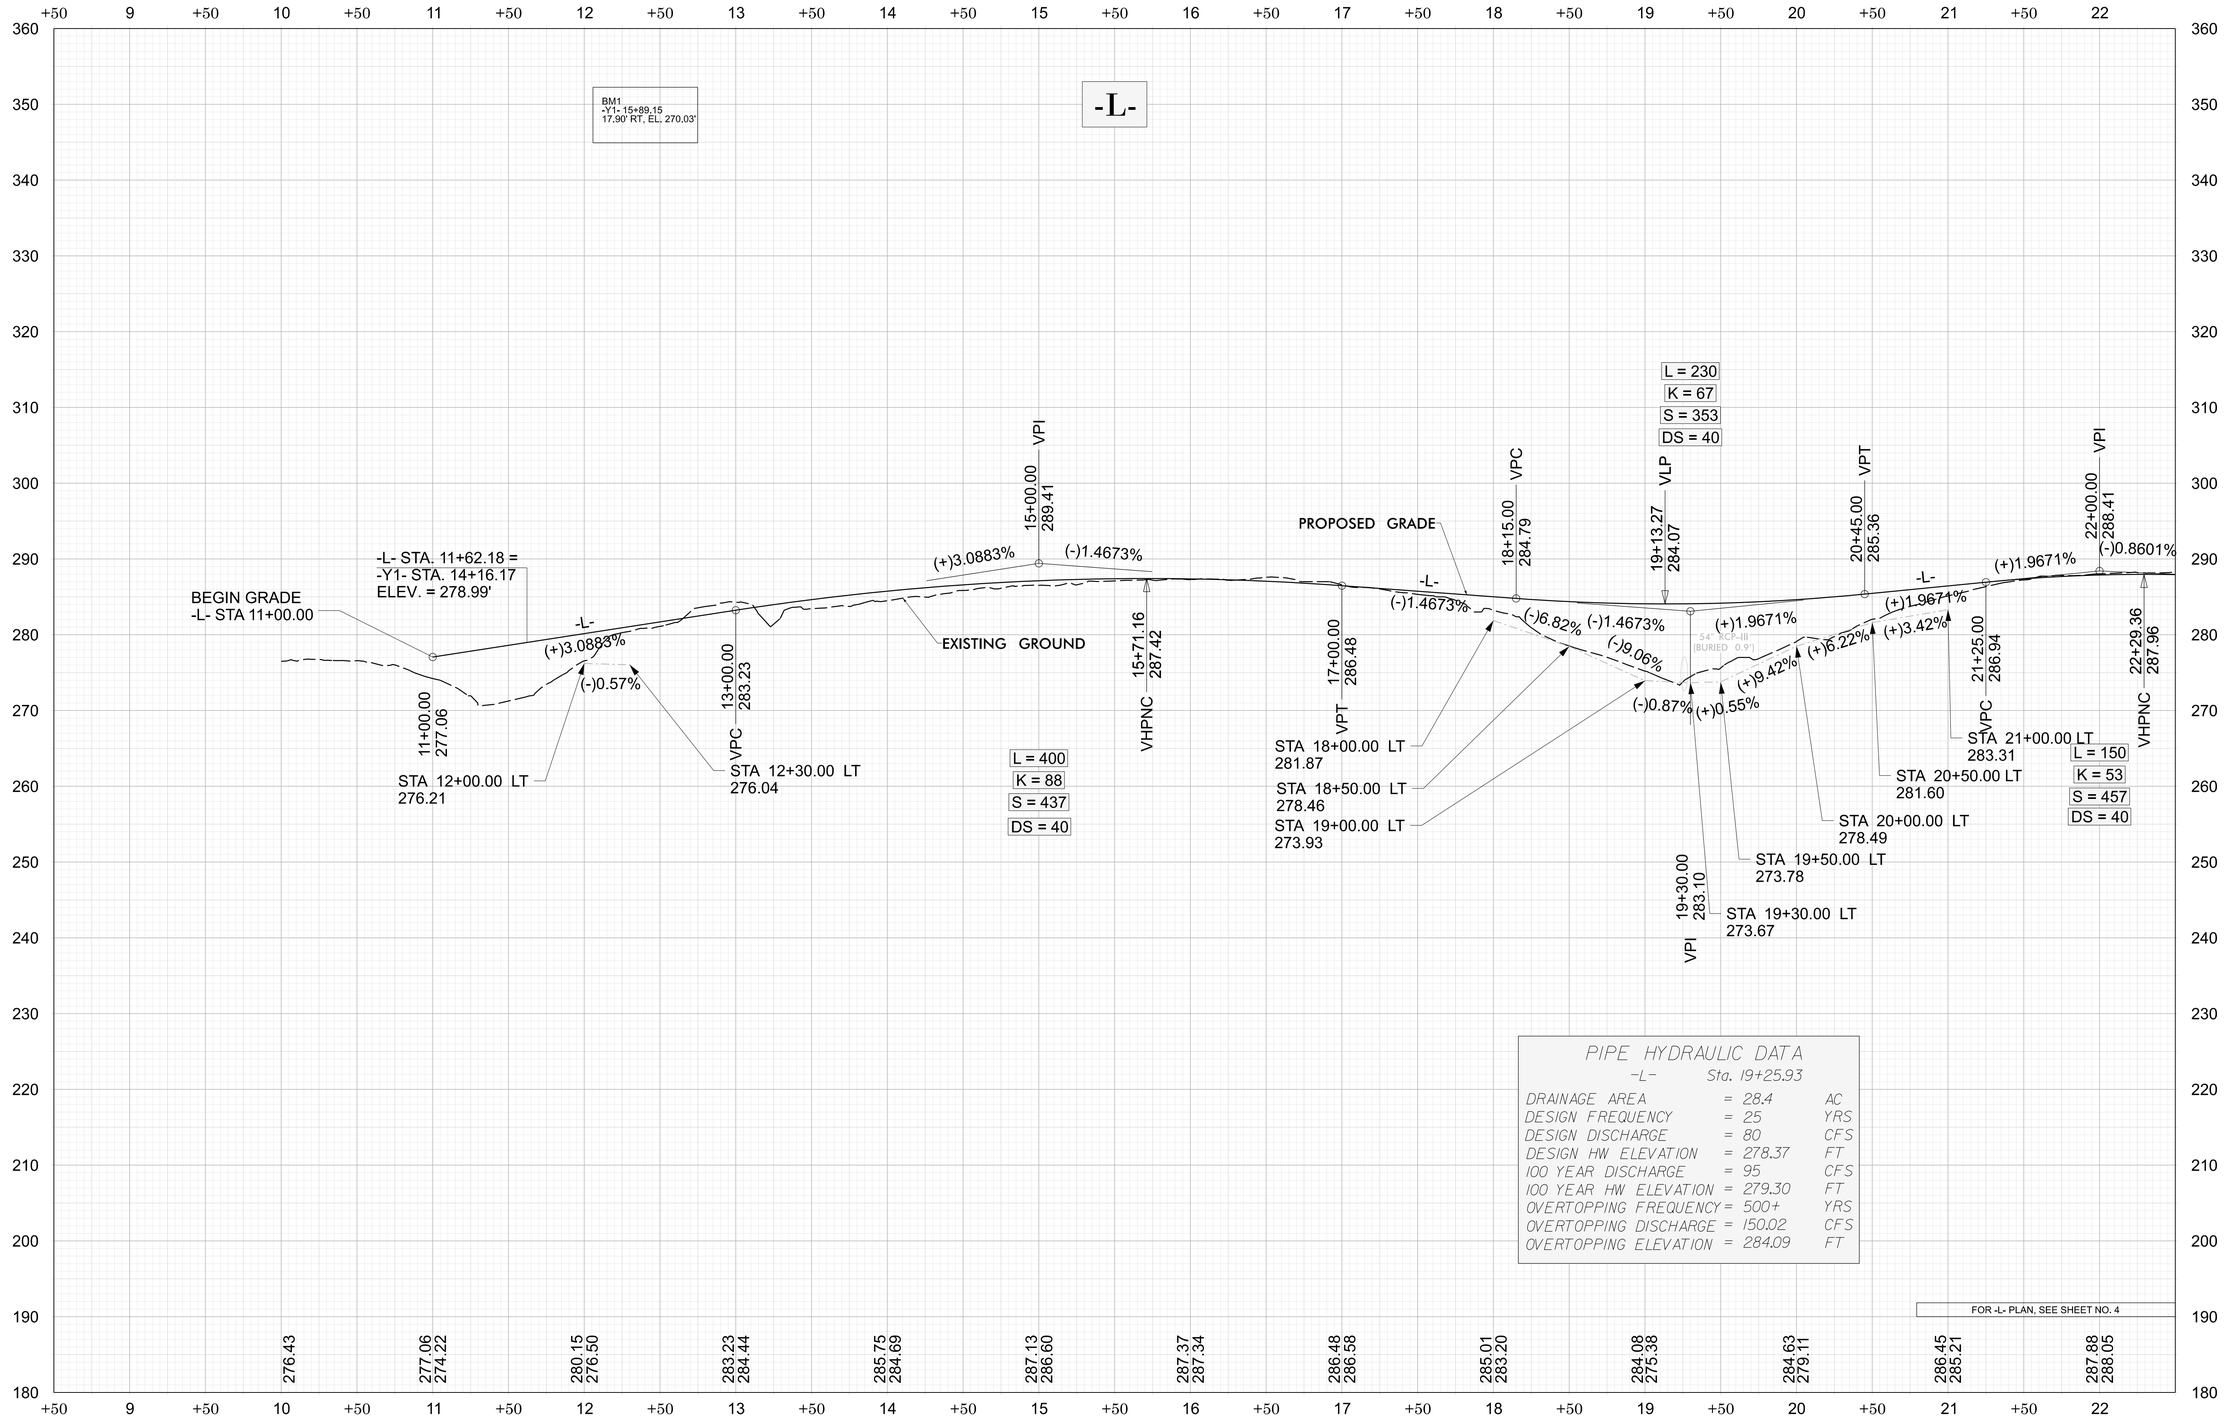

HE-0002

4RD1	008

NORTH CAROLINA
DEPARTMENT OF TRANSPORTATION
WAKE COUNTY

DIVISION 5

ROADWAY DESIGN ENGINEER

NORTH CAROLINA PROFESSIONAL SEAL 033400 ENGINEER

4/30/2025

DocuSigned by:
David B. Irwin
9FFD0B2D2F1B4D4...

HYDRAULICS ENGINEER

NORTH CAROLINA PROFESSIONAL SEAL 026306 ENGINEER

4/30/2025

Signed by:
Nina Passman
F48A3E5B1FB416...

PREPARED BY

CDM Smith
CDM Smith Inc.
5400 Glenwood Avenue
Suite 400
Raleigh, NC 27612-3228
NC COA No. F-1255

DOCUMENT NOT CONSIDERED FINAL UNLESS ALL SIGNATURES COMPLETED