PROJECT REFERENCE NO.	SHEET NO.
NC-9	EC-18/CONST.10
R/W SHEET NO.	

NOTE: FOR -L- PROFILE SEE SHEET 14 & 15

NAD 83 /NA/ 2011
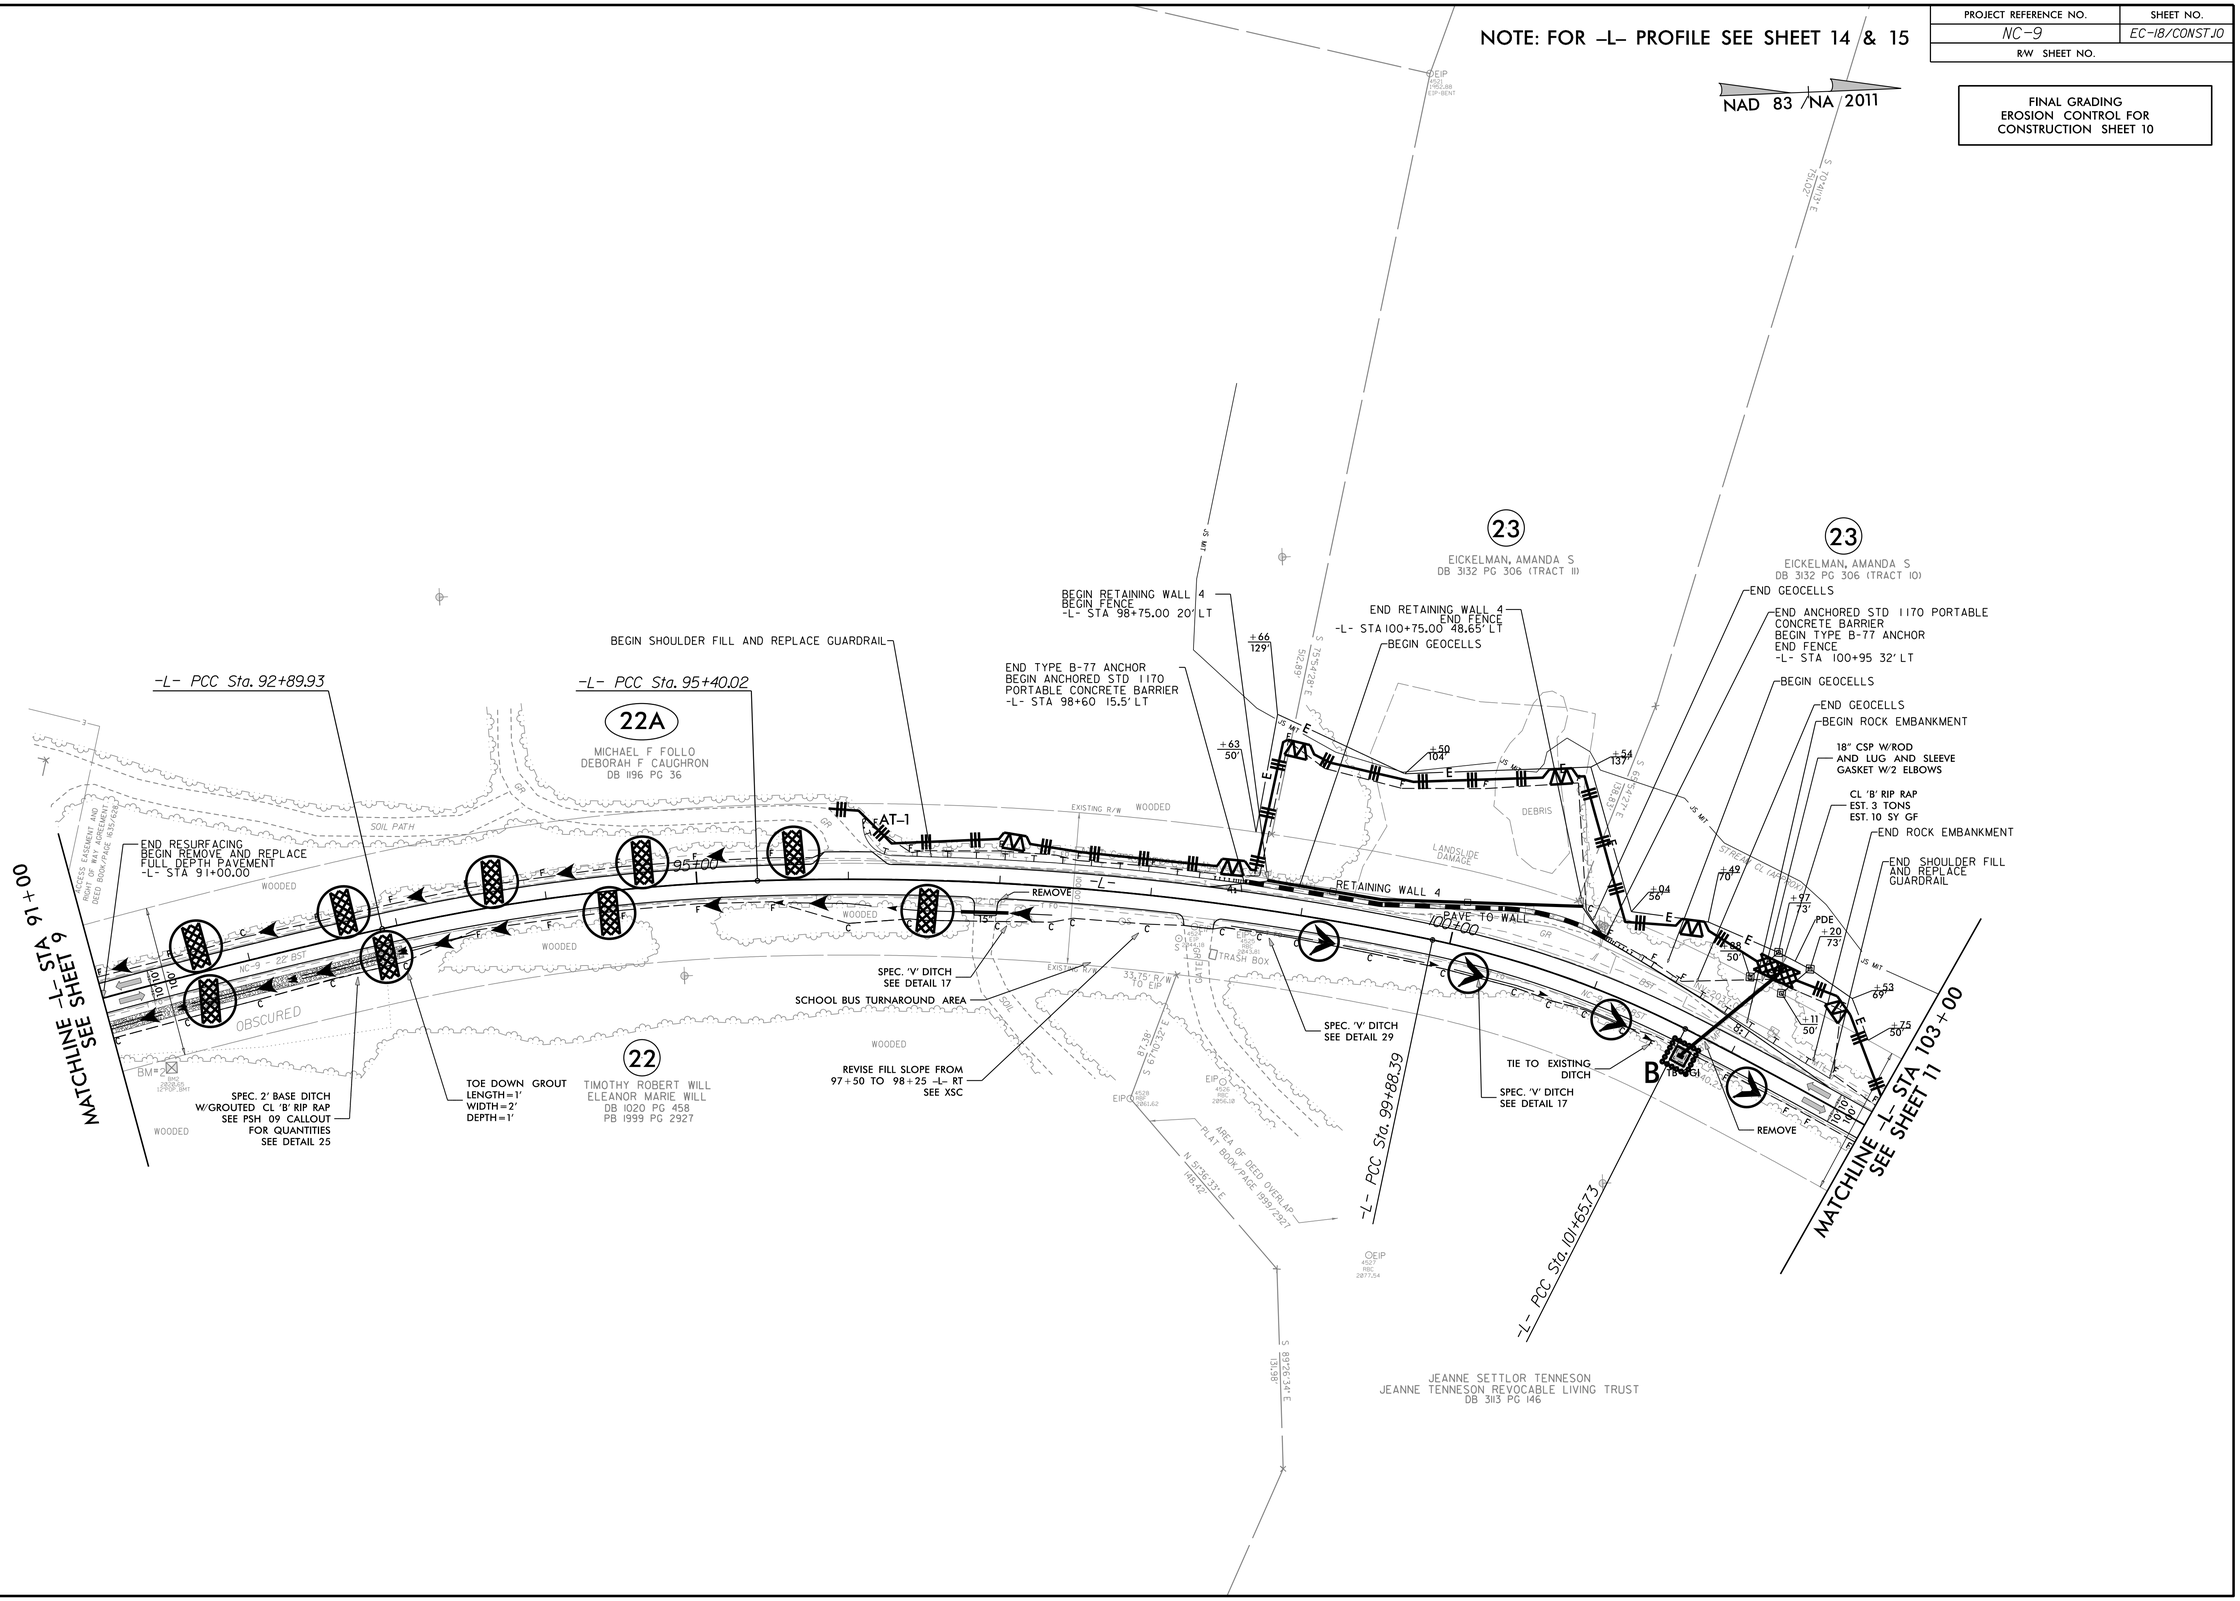
FINAL GRADING
EROSION CONTROL FOR
CONSTRUCTION SHEET 10