Docusign Envelope ID: D2440145-EBD8-4FEB-9CC6-23378E9F05D5

8/17/99

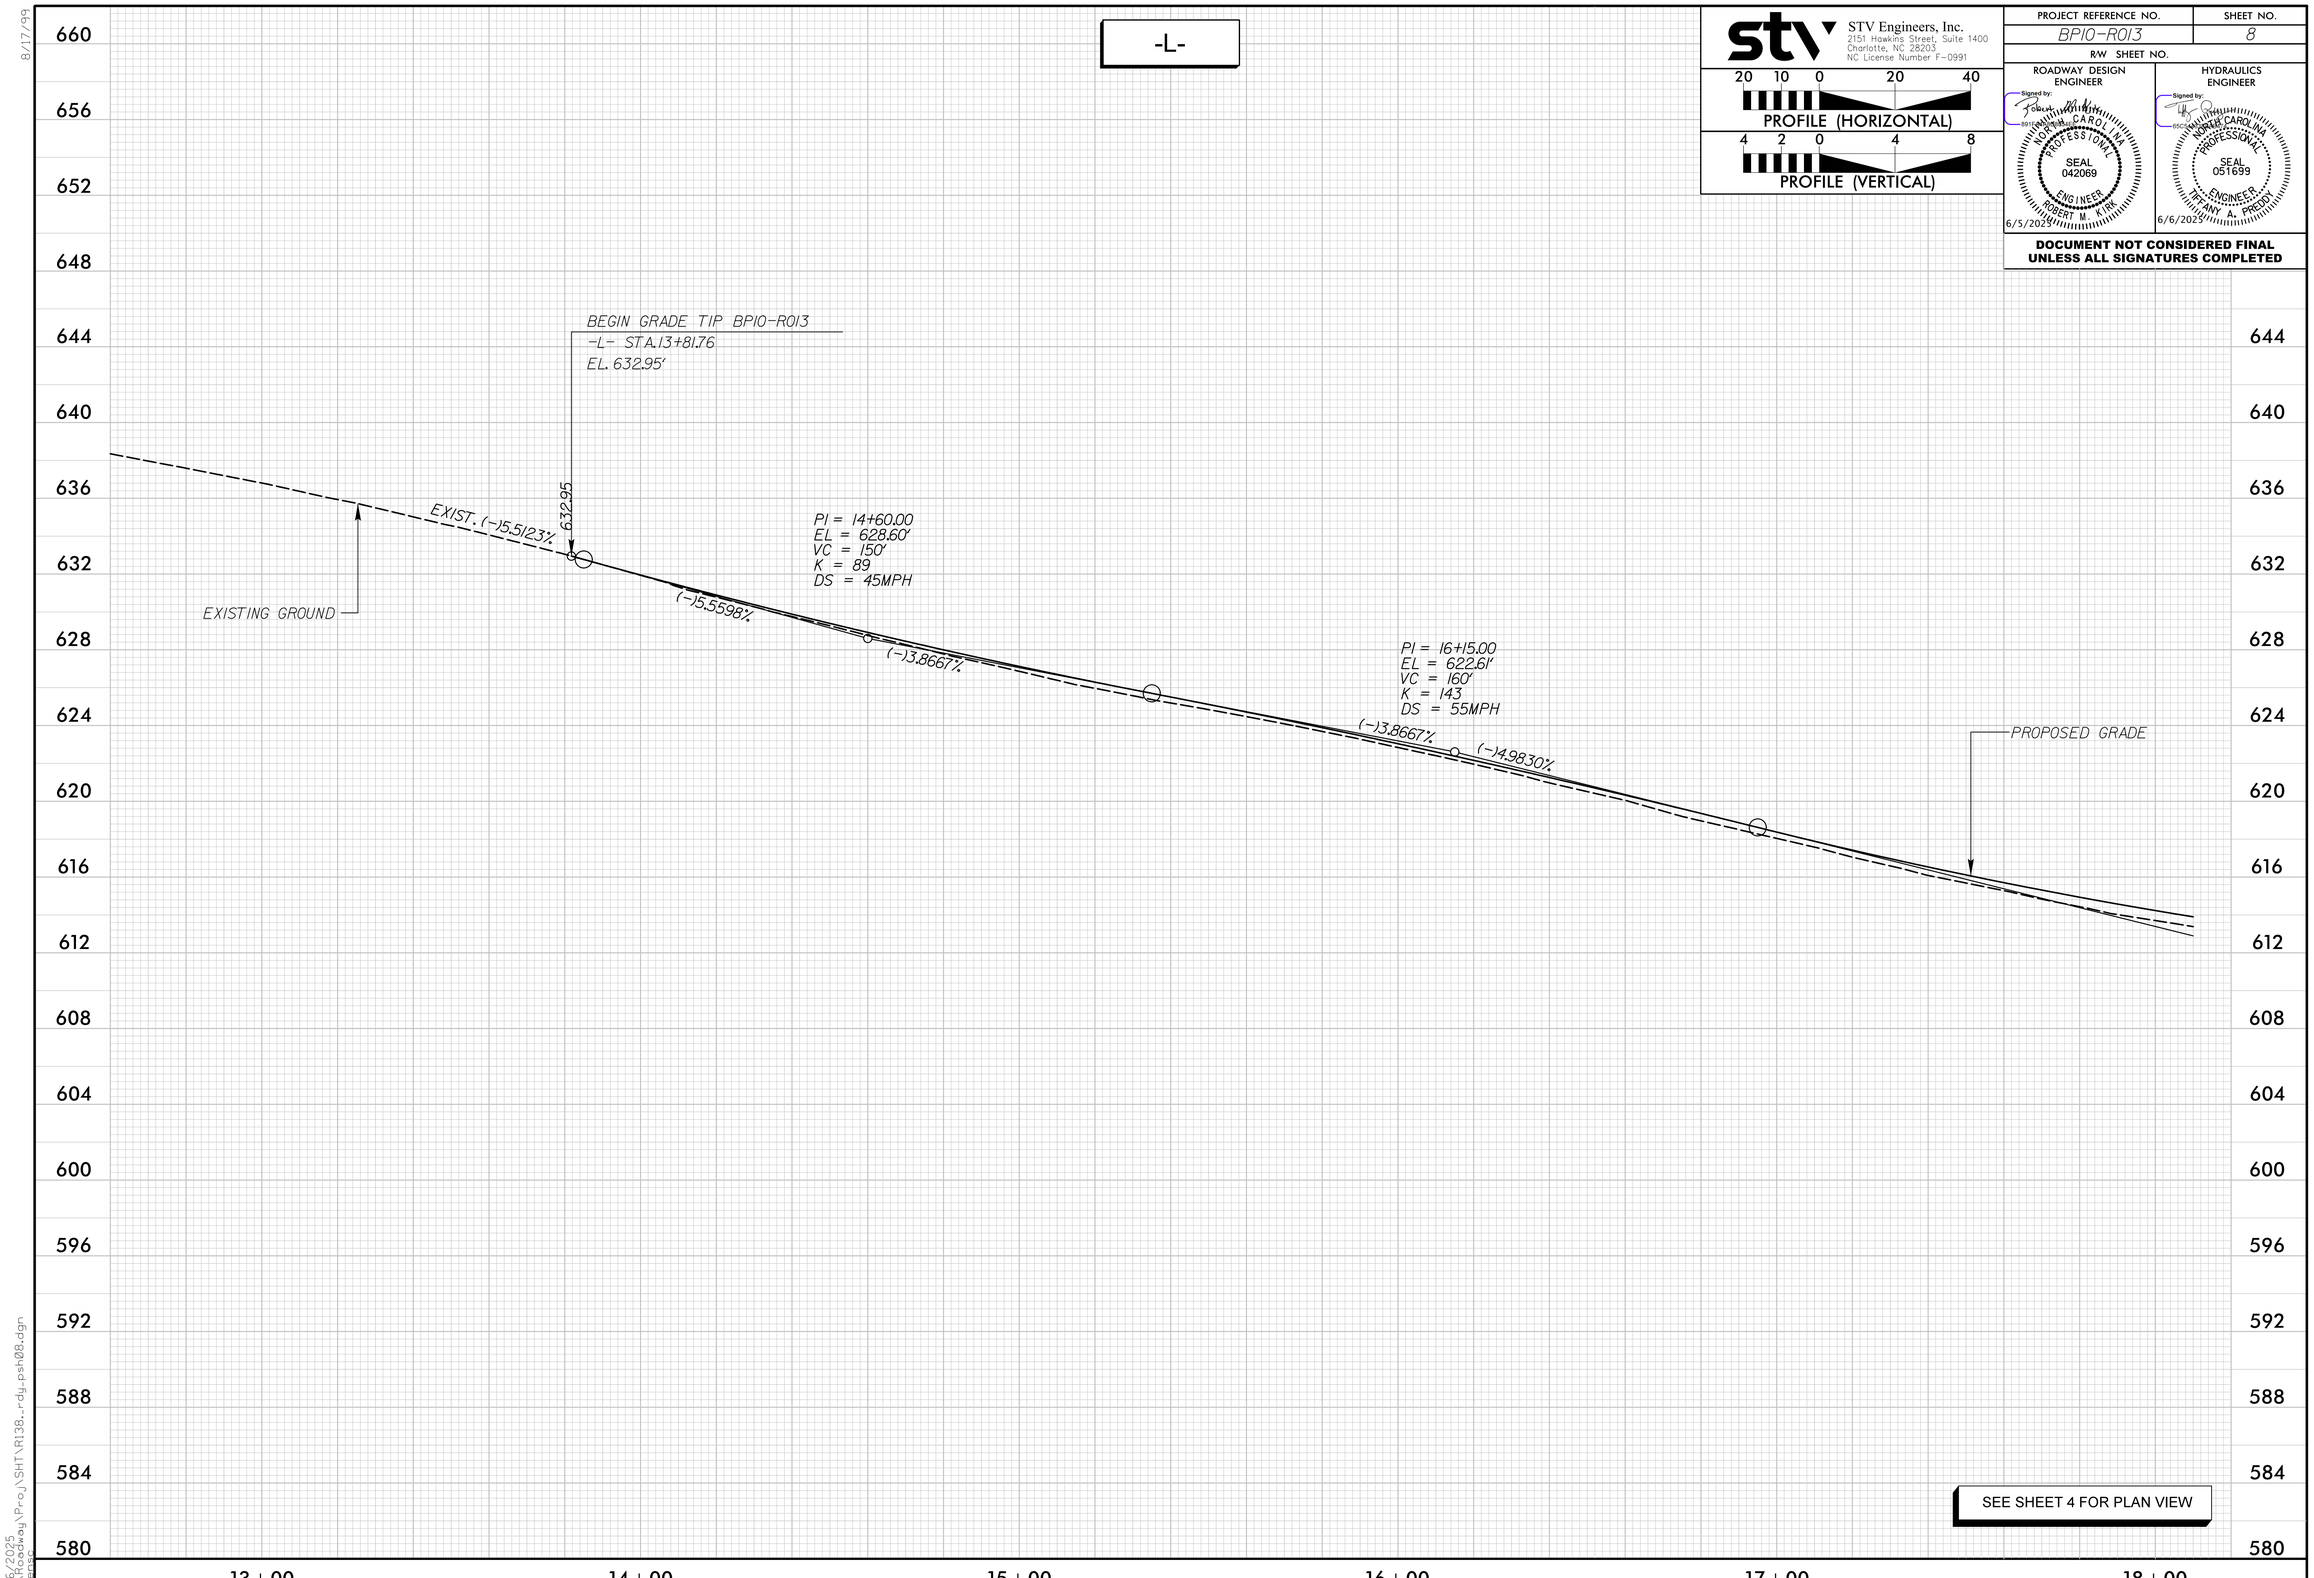

STV Engineers, Inc.
2151 Hawkins Street, Suite 1400
Charlotte, NC 28203
NC License Number F-0991

20 10 0 20 40
PROFILE (HORIZONTAL)

4 2 0 4 8
PROFILE (VERTICAL)

PROJECT REFERENCE NO.	SHEET NO.
BP10-R013	8
R/W SHEET NO.	

ROADWAY DESIGN ENGINEER
Signed by:
B91C4A1D1F7F4A0...
NORTH CAROLINA PROFESSIONAL SEAL 042069 ENGINEER ROBERT M. KIRK
6/5/2025

HYDRAULICS ENGINEER
Signed by:
85C4A1D1F7F4A0...
NORTH CAROLINA PROFESSIONAL SEAL 051699 ENGINEER BRITANY A. PRIDDY
6/6/2025

DOCUMENT NOT CONSIDERED FINAL UNLESS ALL SIGNATURES COMPLETED

6/6/2025
R:\Roadway\Proj\SHT\R138_rdy_pshf08.dgn