TIP NO.	SHEET NO.
W-5710X	SIGN-5

APPROVED: DocuSigned by: John Baumann 7FFD5B4C37984D1...

DATE: 10/8/2025

SEAL

NORTH CAROLINA PROFESSIONAL SEAL 052428 ENGINEER JOHN BAUMAN

DOCUMENT NOT CONSIDERED FINAL UNLESS ALL SIGNATURES COMPLETED

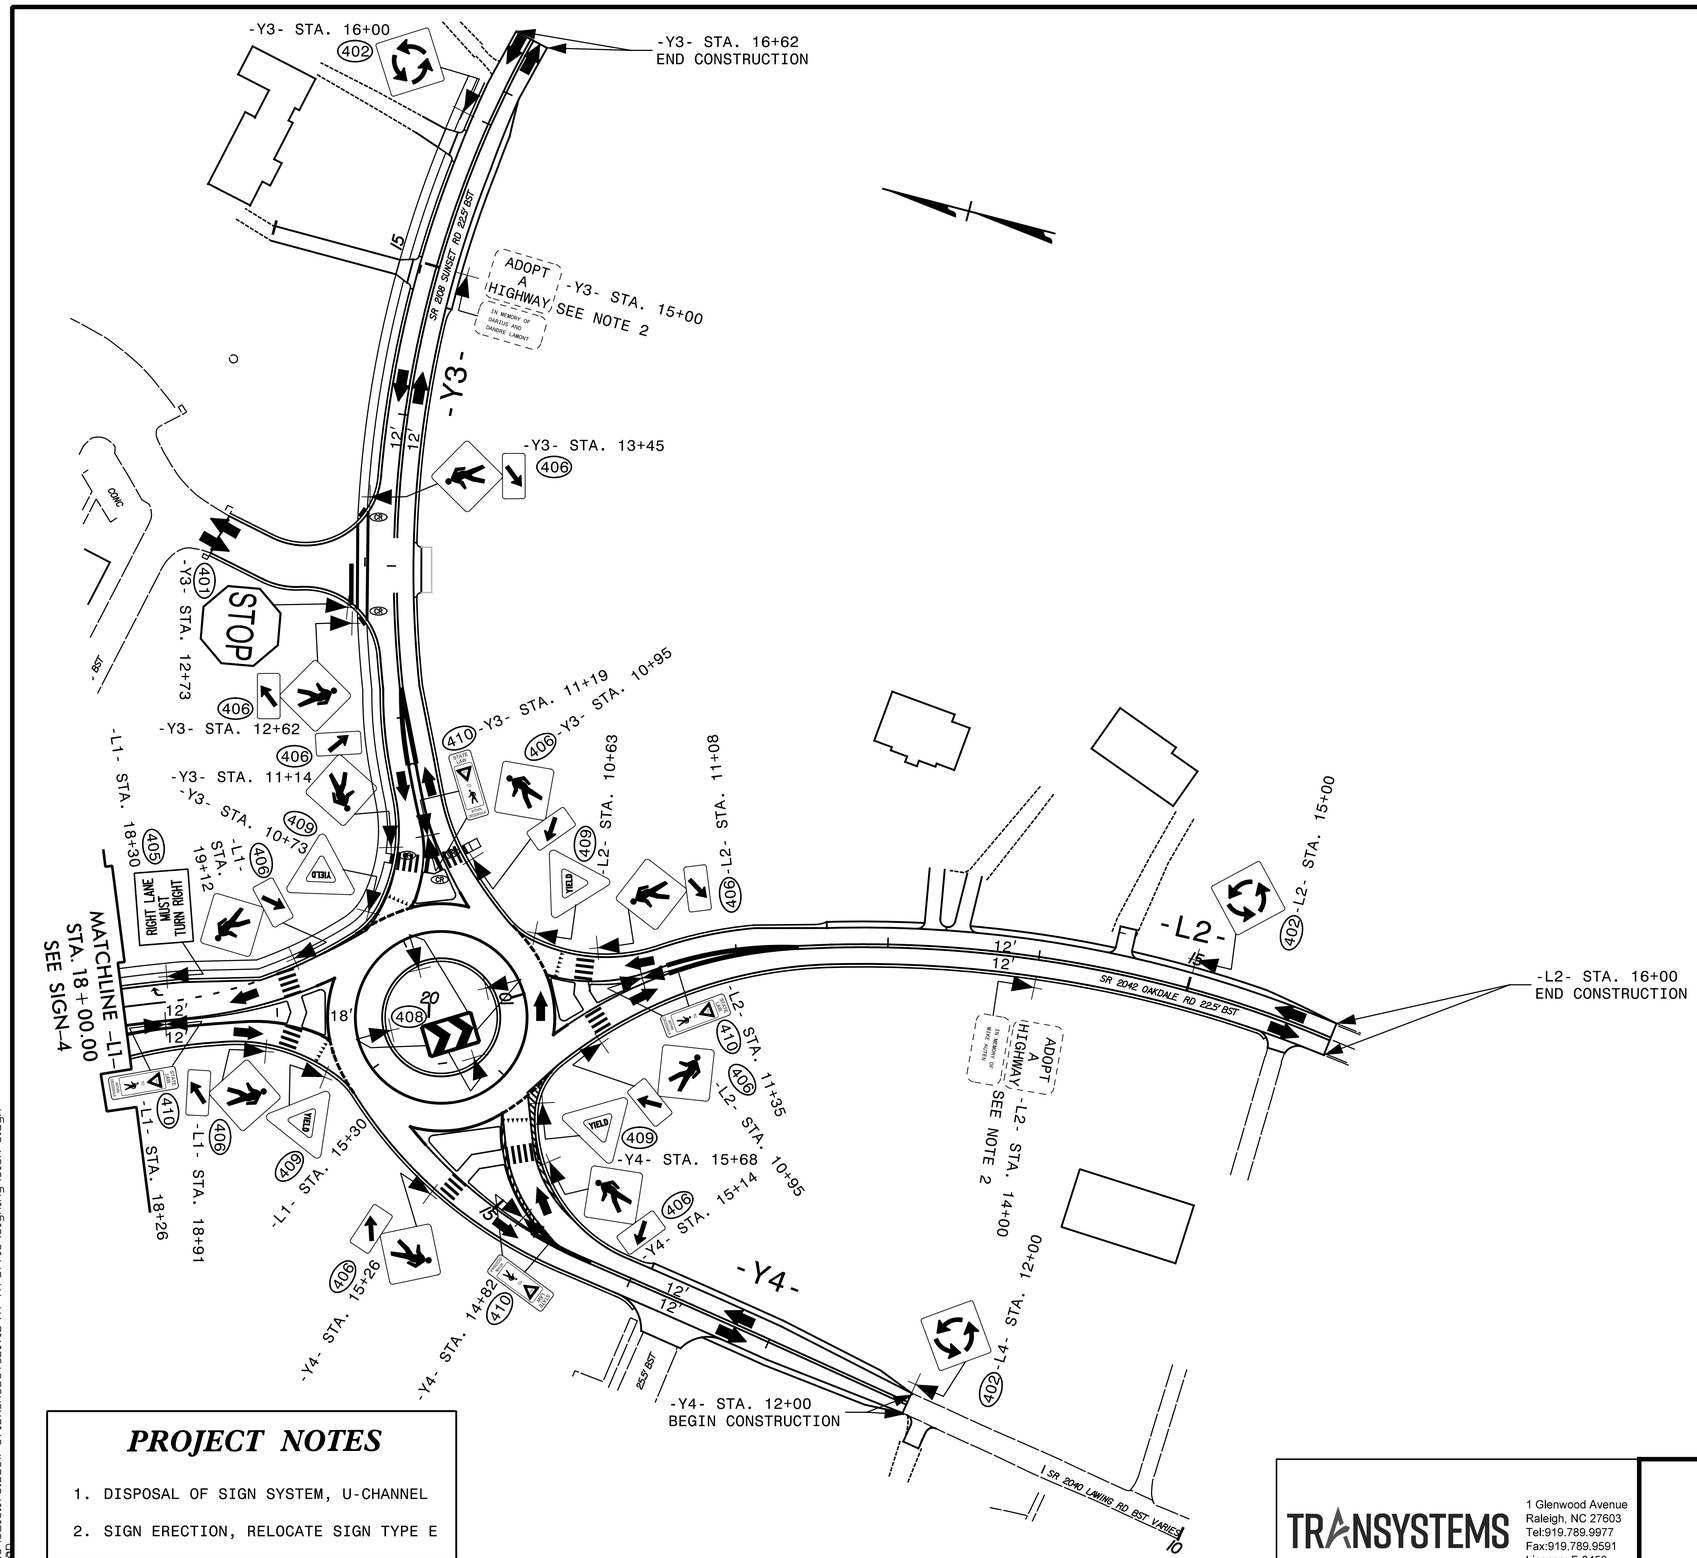

PROJECT NOTES

1. DISPOSAL OF SIGN SYSTEM, U-CHANNEL
2. SIGN ERECTION, RELOCATE SIGN TYPE E

TRANSYSTEMS
1 Glenwood Avenue
Raleigh, NC 27603
Tel:919.789.9977
Fax:919.789.9591
License: F-0453

PROPOSED SIGN DETAIL

10/8/2025
K:\2018\SE18.178.00_W-5710X_NCDOT_Div10\TP\Traffic\Signing\SIGN-5.dgn
Drawing