Docusign Envelope ID: 177E3057-F273-494B-9ED3-8A4CEAD6AC87

Johnson, Mirmiran, & Thompson Inc.
4700 Falls of Neuse Rd, Suite 100,
Raleigh, NC, 27609
License No: C-3097

MI ENGINEERING
1011 SCHAUB DRIVE, SUITE 100
RALEIGH, NC 27606
(919) 851-6606
FIRM PE NUMBER : P-0671

PROJECT REFERENCE NO.	SHEET NO.
I-5898	05
R/W SHEET NO.	

ROADWAY DESIGN ENGINEER: NORTH CAROLINA PROFESSIONAL SEAL 046062 ENGINEER CHARLES I YOUNG — 11/4/2025

HYDRAULICS ENGINEER: NORTH CAROLINA PROFESSIONAL SEAL 036 ENGINEER KAREN HEFNER — 11/4/2025

DocuSigned by: Karen Hefner — 5E8E6C92BC2A4BB...

DOCUMENT NOT CONSIDERED FINAL UNLESS ALL SIGNATURES COMPLETED

8/17/99

REVISIONS

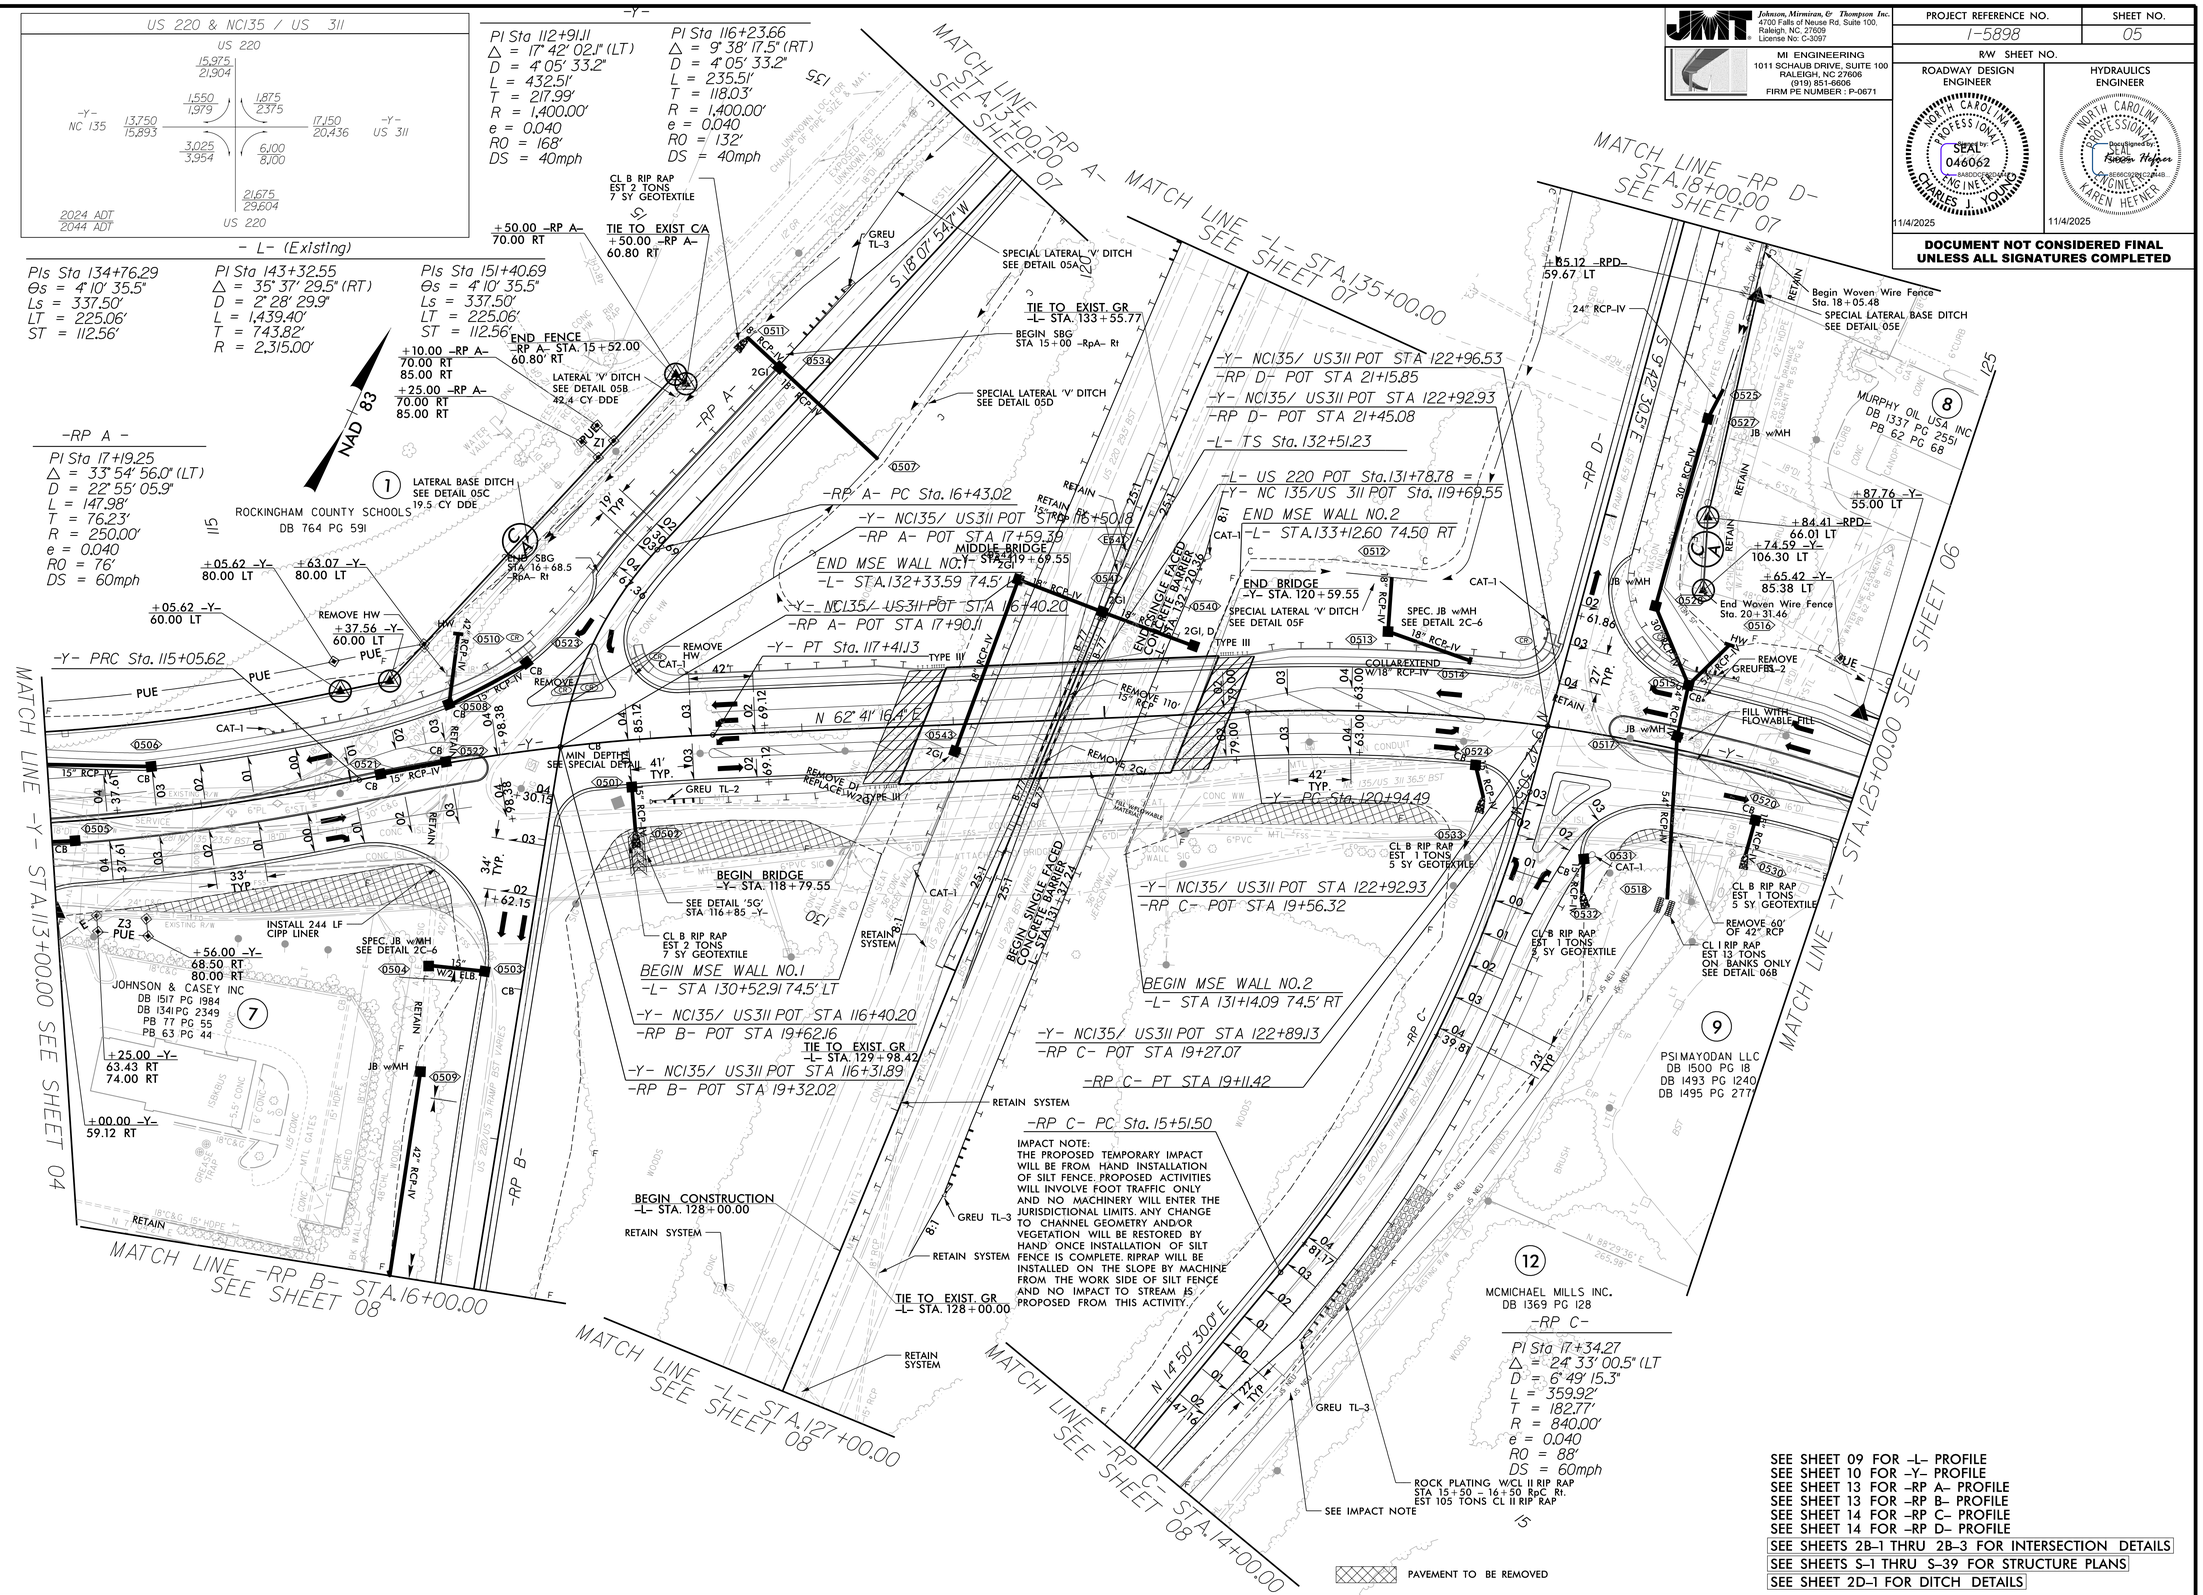

SEE SHEET 09 FOR -L- PROFILE
SEE SHEET 10 FOR -Y- PROFILE
SEE SHEET 13 FOR -RP A- PROFILE
SEE SHEET 13 FOR -RP B- PROFILE
SEE SHEET 14 FOR -RP C- PROFILE
SEE SHEET 14 FOR -RP D- PROFILE
SEE SHEETS 2B-1 THRU 2B-3 FOR INTERSECTION DETAILS
SEE SHEETS S-1 THRU S-39 FOR STRUCTURE PLANS
SEE SHEET 2D-1 FOR DITCH DETAILS

10/28/2025 10:17:39 AM
C:\0174809_I5898_rdy_psh_05.dgn
$$USERNAME$$