Docusign Envelope ID: 3D753864-8727-4026-AB3D-24E22424764C

Johnson, Mirmiran, & Thompson Inc.
4700 Falls of Neuse Rd, Suite 100,
Raleigh, NC, 27609
License No: C-3097

MI ENGINEERING
1011 SCHAUB DRIVE, SUITE 100
RALEIGH, NC 27606
(919) 851-6606
FIRM PE NUMBER : P-0671

PROJECT REFERENCE NO.	SHEET NO.
I-5898	09

ROADWAY DESIGN ENGINEER
NORTH CAROLINA PROFESSIONAL SEAL 046062 ENGINEER CHARLES J. YOUNG
DocuSigned by: Charles Young
B4BC0C8B2C4A4B...
10/20/2025

HYDRAULICS ENGINEER
NORTH CAROLINA PROFESSIONAL SEAL ENGINEER KAREN HEFNER
DocuSigned by: Karen Hefner
BEB6C9B8C2C44B...
10/20/2025

DOCUMENT NOT CONSIDERED FINAL UNLESS ALL SIGNATURES COMPLETED

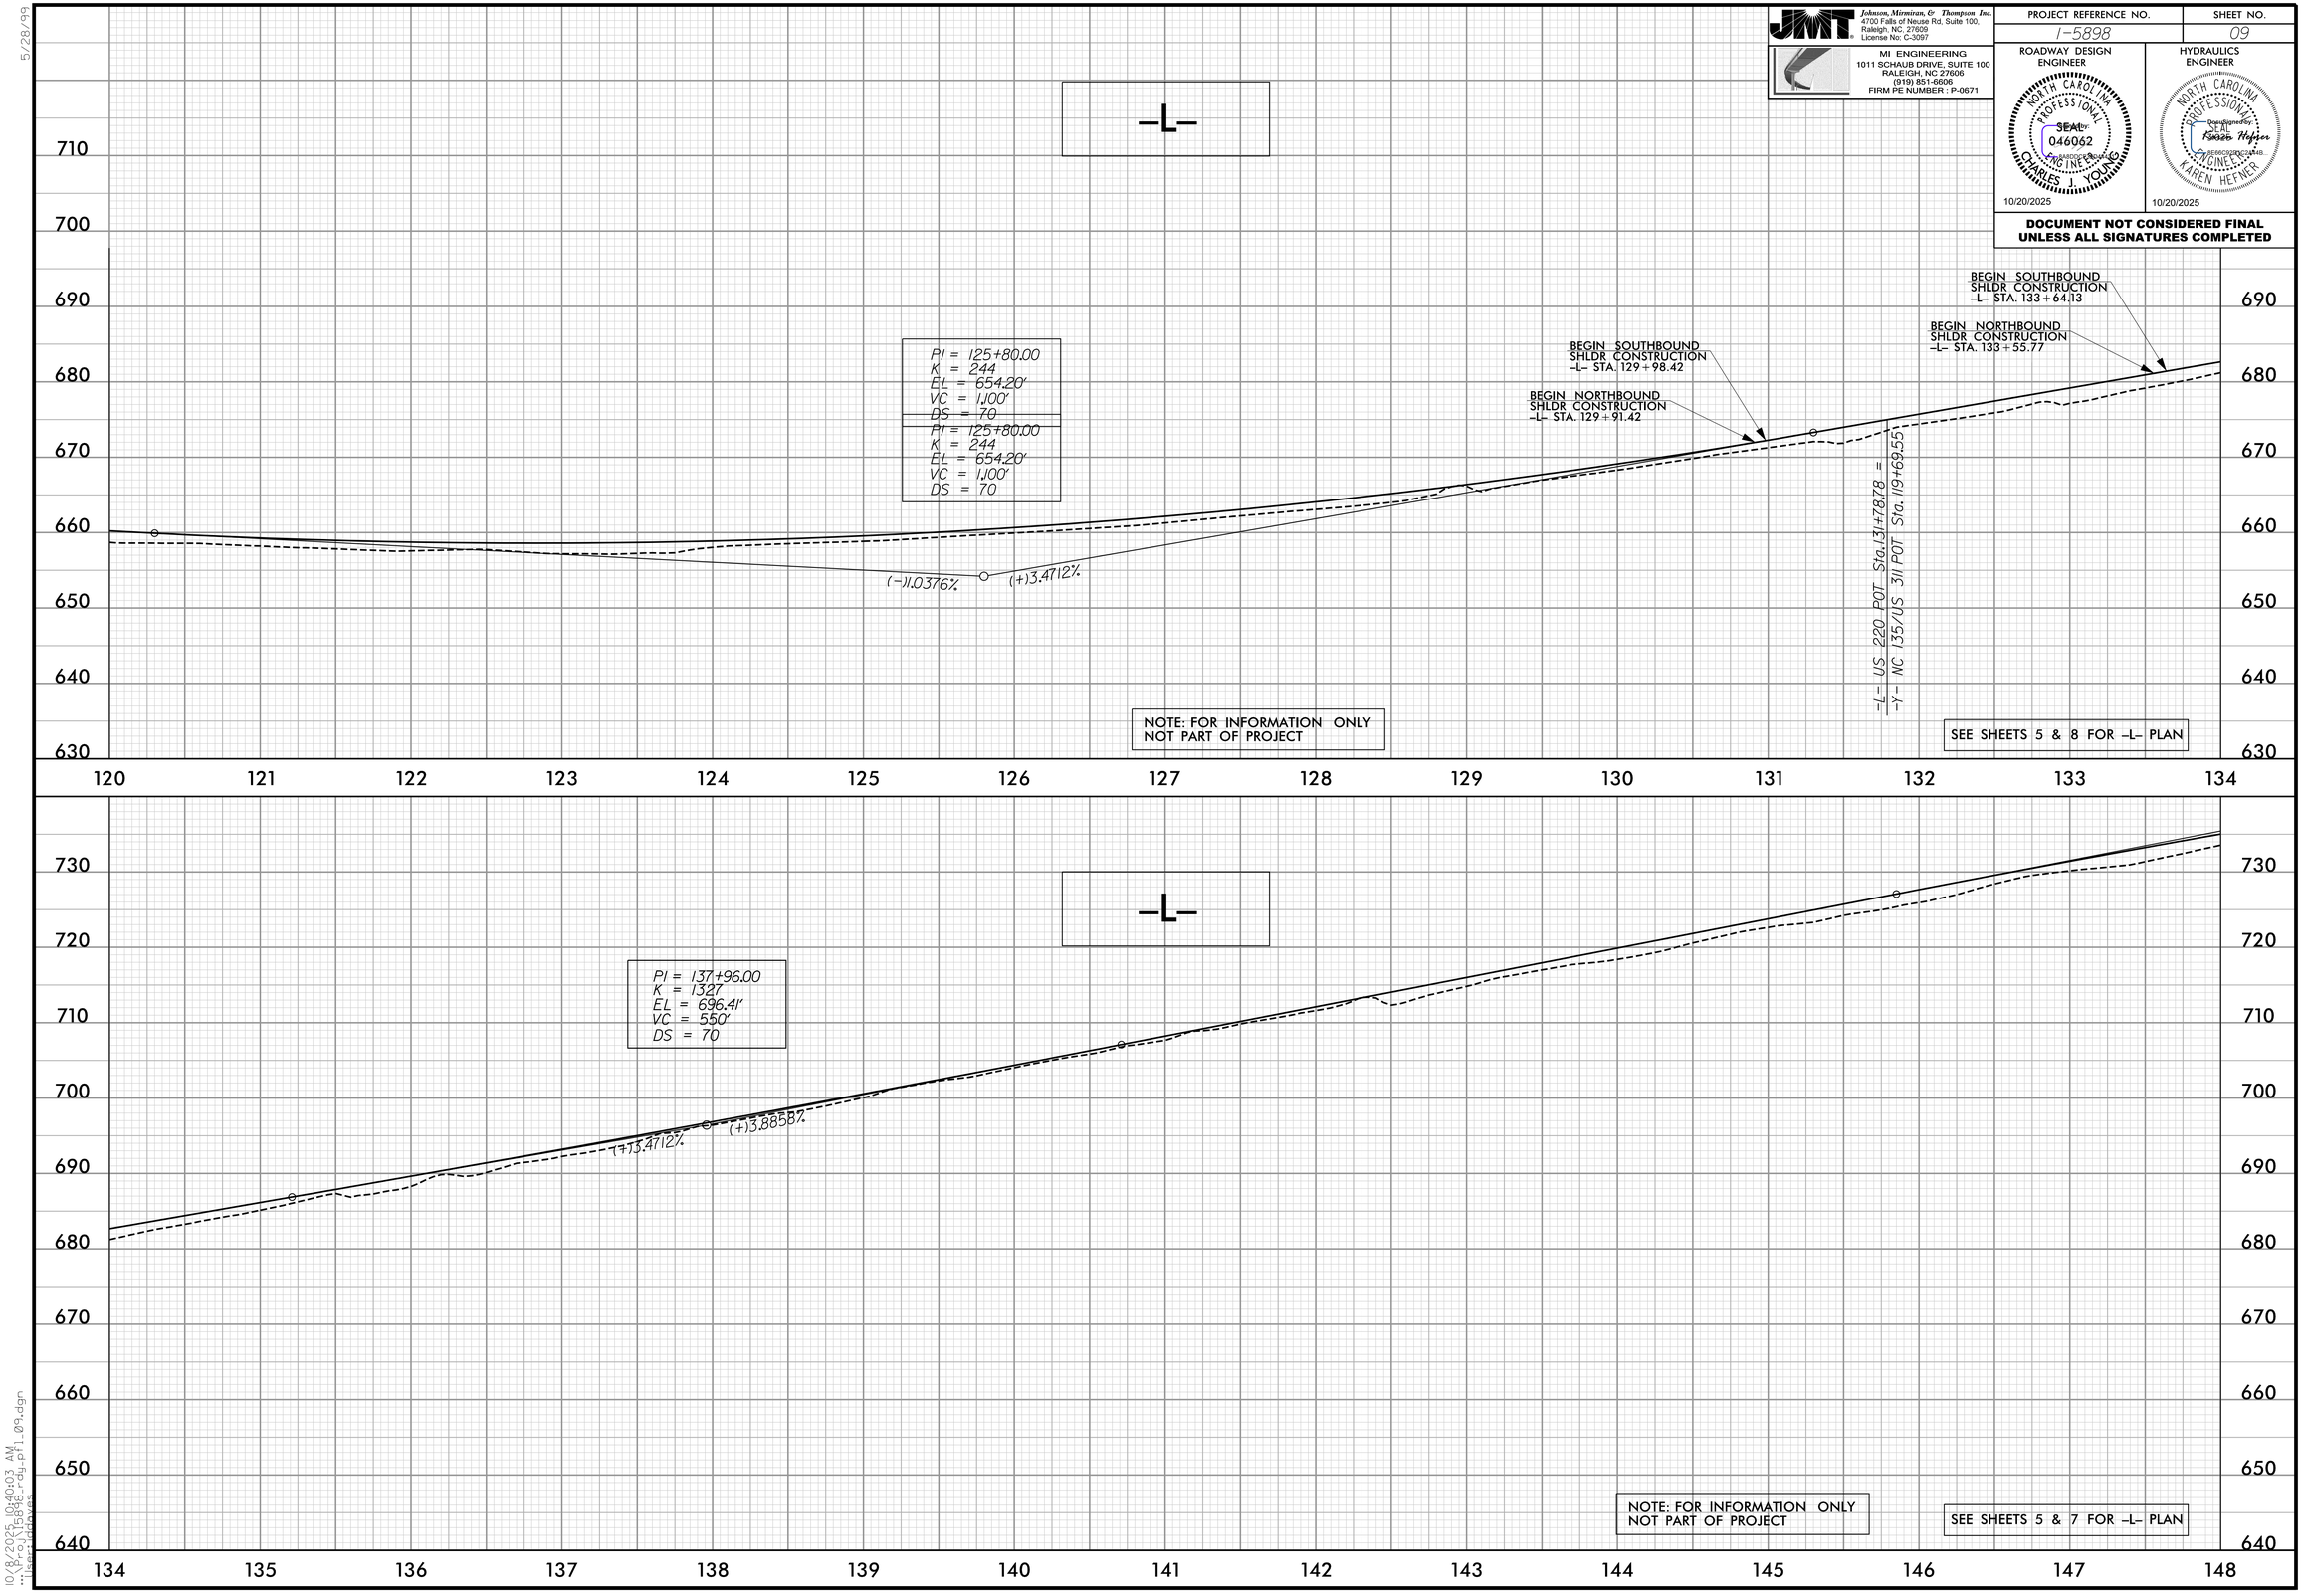

10/8/2025 10:40:03 AM
I-5898_Hydraulics_Proj_pf1_09.dgn
Users\dgreves