Docusign Envelope ID: 3D753864-8727-4026-AB3D-24E22424764C

Johnson, Mirmiran, & Thompson Inc.
4700 Falls of Neuse Rd, Suite 100,
Raleigh, NC, 27609
License No: C-3097

MI ENGINEERING
1011 SCHAUB DRIVE, SUITE 100
RALEIGH, NC 27606
(919) 851-6606
FIRM PE NUMBER : P-0671

PROJECT REFERENCE NO.	SHEET NO.
I-5898	12

ROADWAY DESIGN ENGINEER
NORTH CAROLINA PROFESSIONAL SEAL 046062 ENGINEER CHARLES J. YOUNG
DocuSigned by: Charles Young
C8BAD0CE8E0C4AB...
10/20/2025

HYDRAULICS ENGINEER
NORTH CAROLINA PROFESSIONAL SEAL ENGINEER KAREN HEFNER
DocuSigned by: Karen Hefner
BE86C5B2EC2D4AB...
10/20/2025

DOCUMENT NOT CONSIDERED FINAL UNLESS ALL SIGNATURES COMPLETED

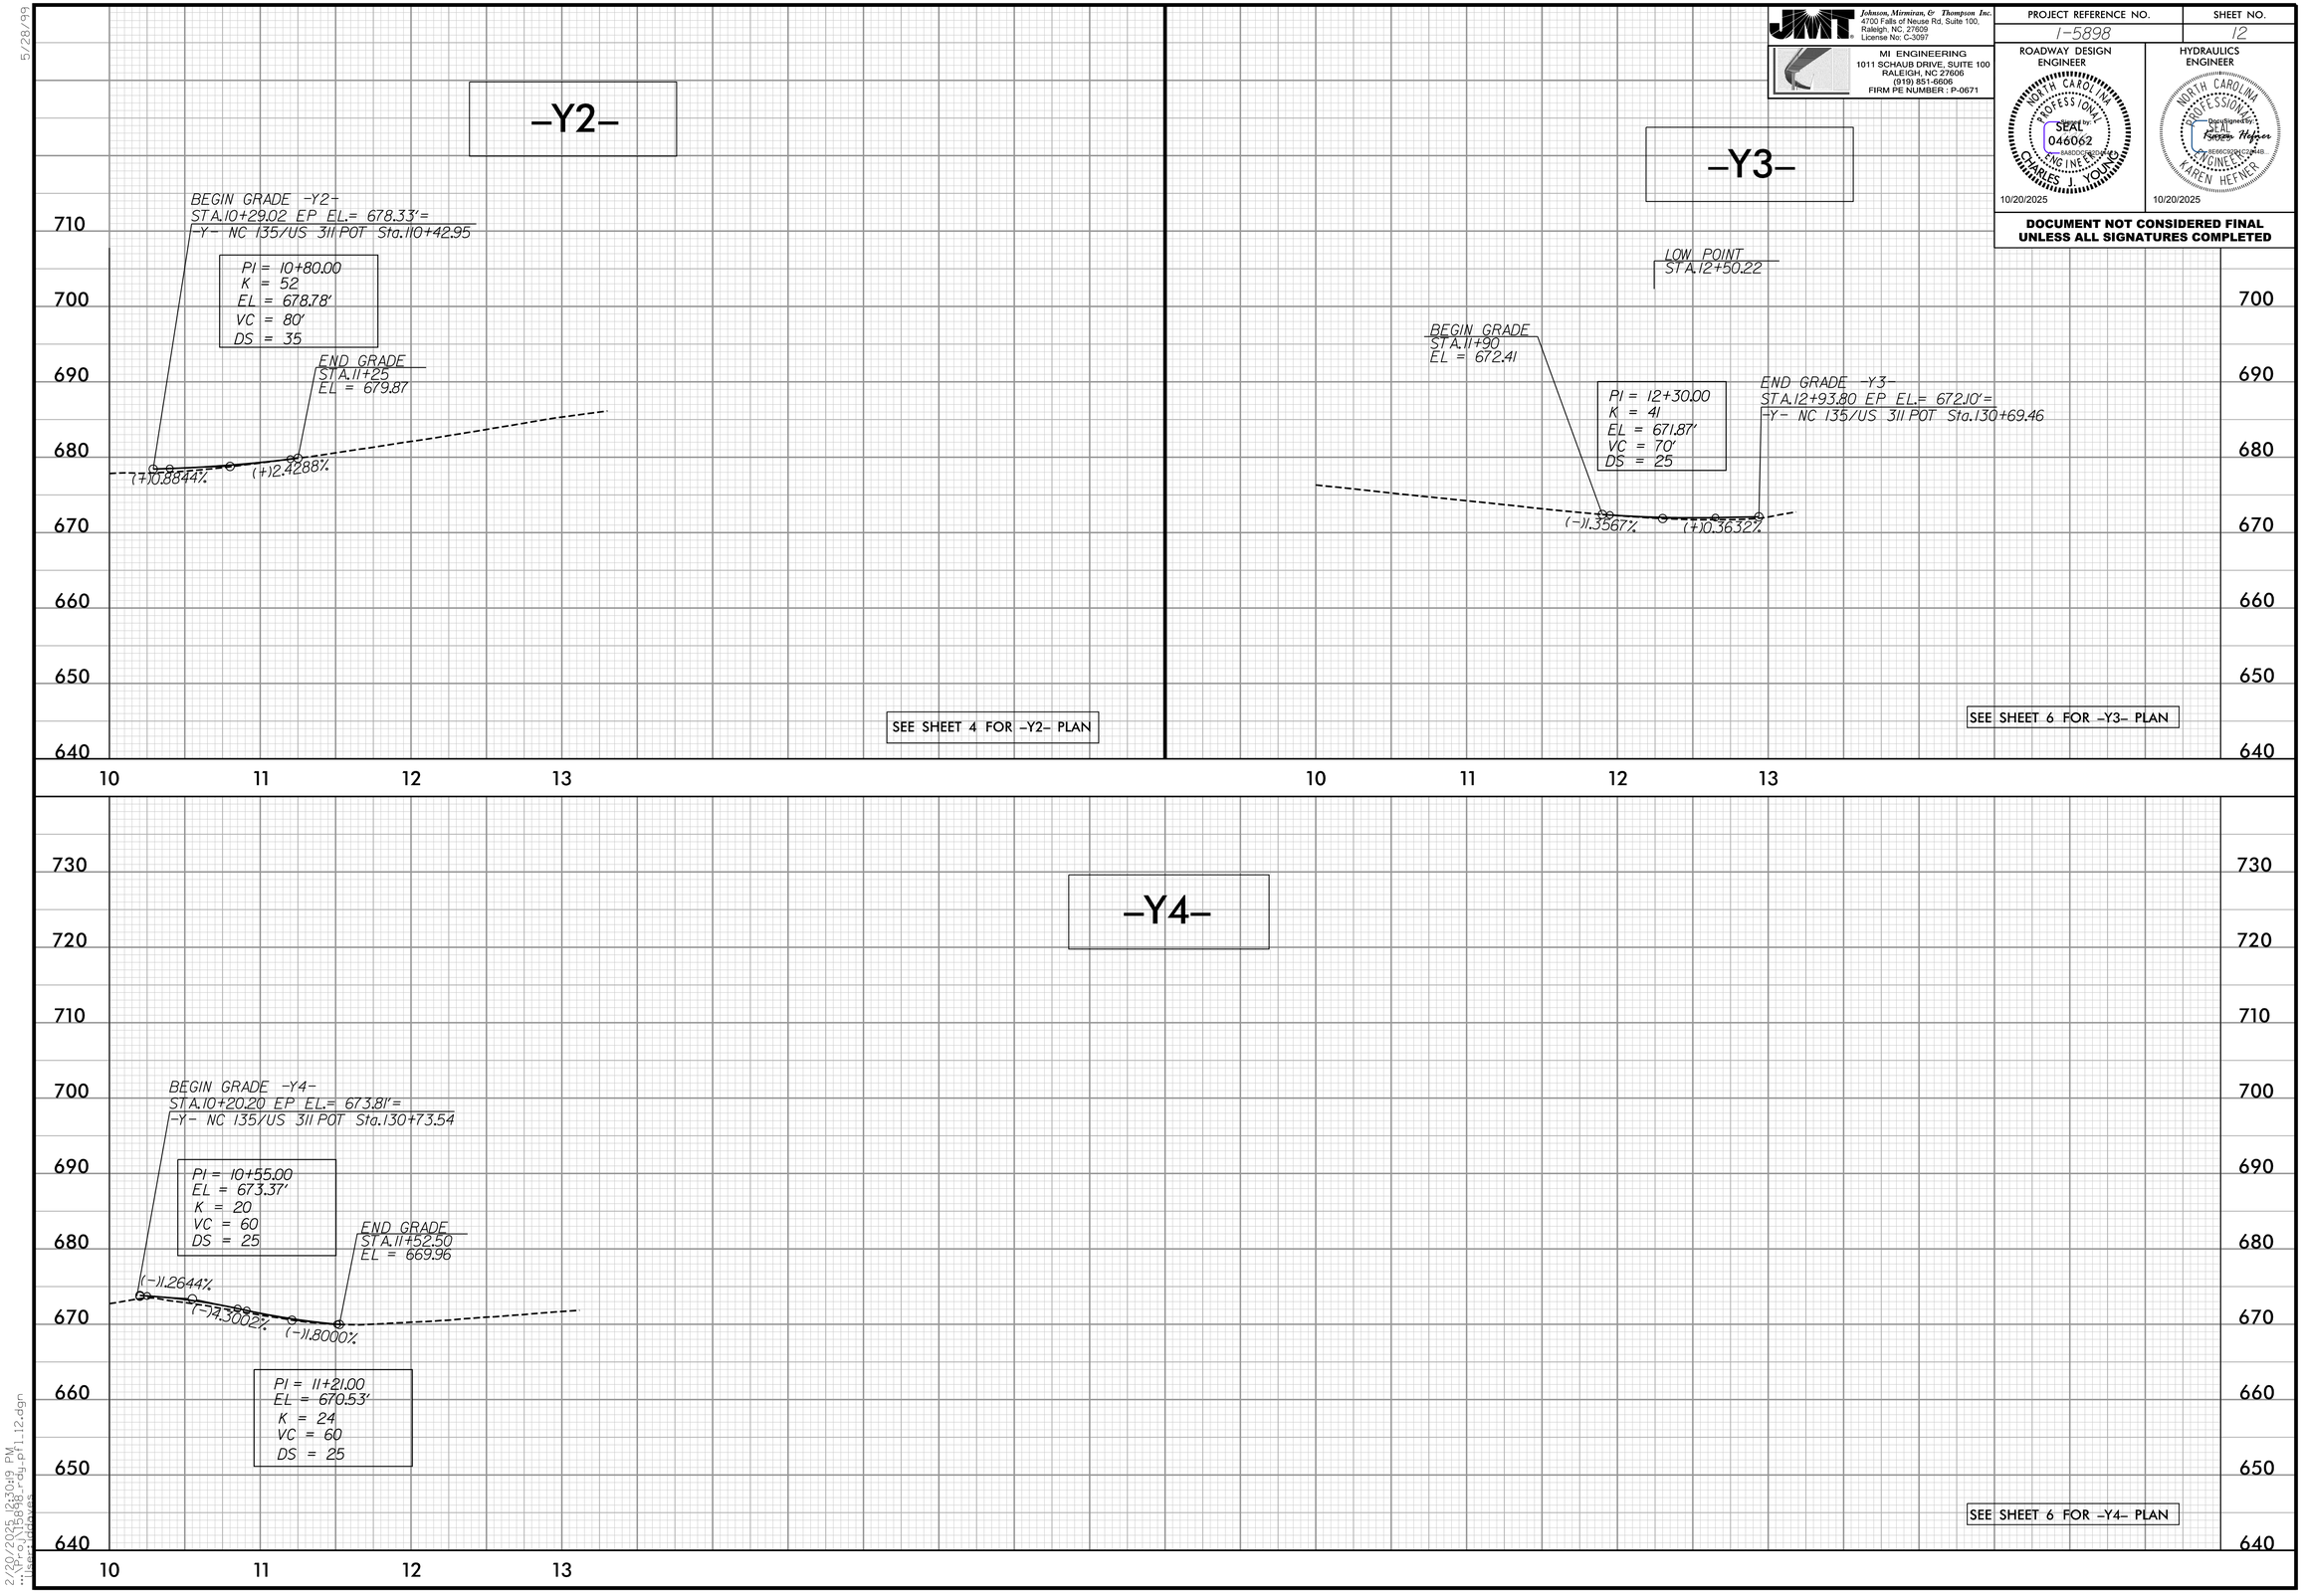

5/28/99

2/20/2025 12:30:49 PM
C:\Users\kyoung\Desktop\I-5898_sp1_12.dgn
$$$$USERNAME$$$$