PROJECT REFERENCE NO.	SHEET NO.
HL-00081	U0-4
THIS SHEET CORRESPONDS TO RDY-6	

NAD 83/2011

UTILITIES BY OTHERS

ALL PROPOSED UTILITY WORK SHOWN ON THIS SHEET WILL BE DONE BY OTHERS. NO PAYMENT WILL BE MADE TO THE CONTRACTOR FOR PROPOSED UTILITY WORK SHOWN ON THIS SHEET.

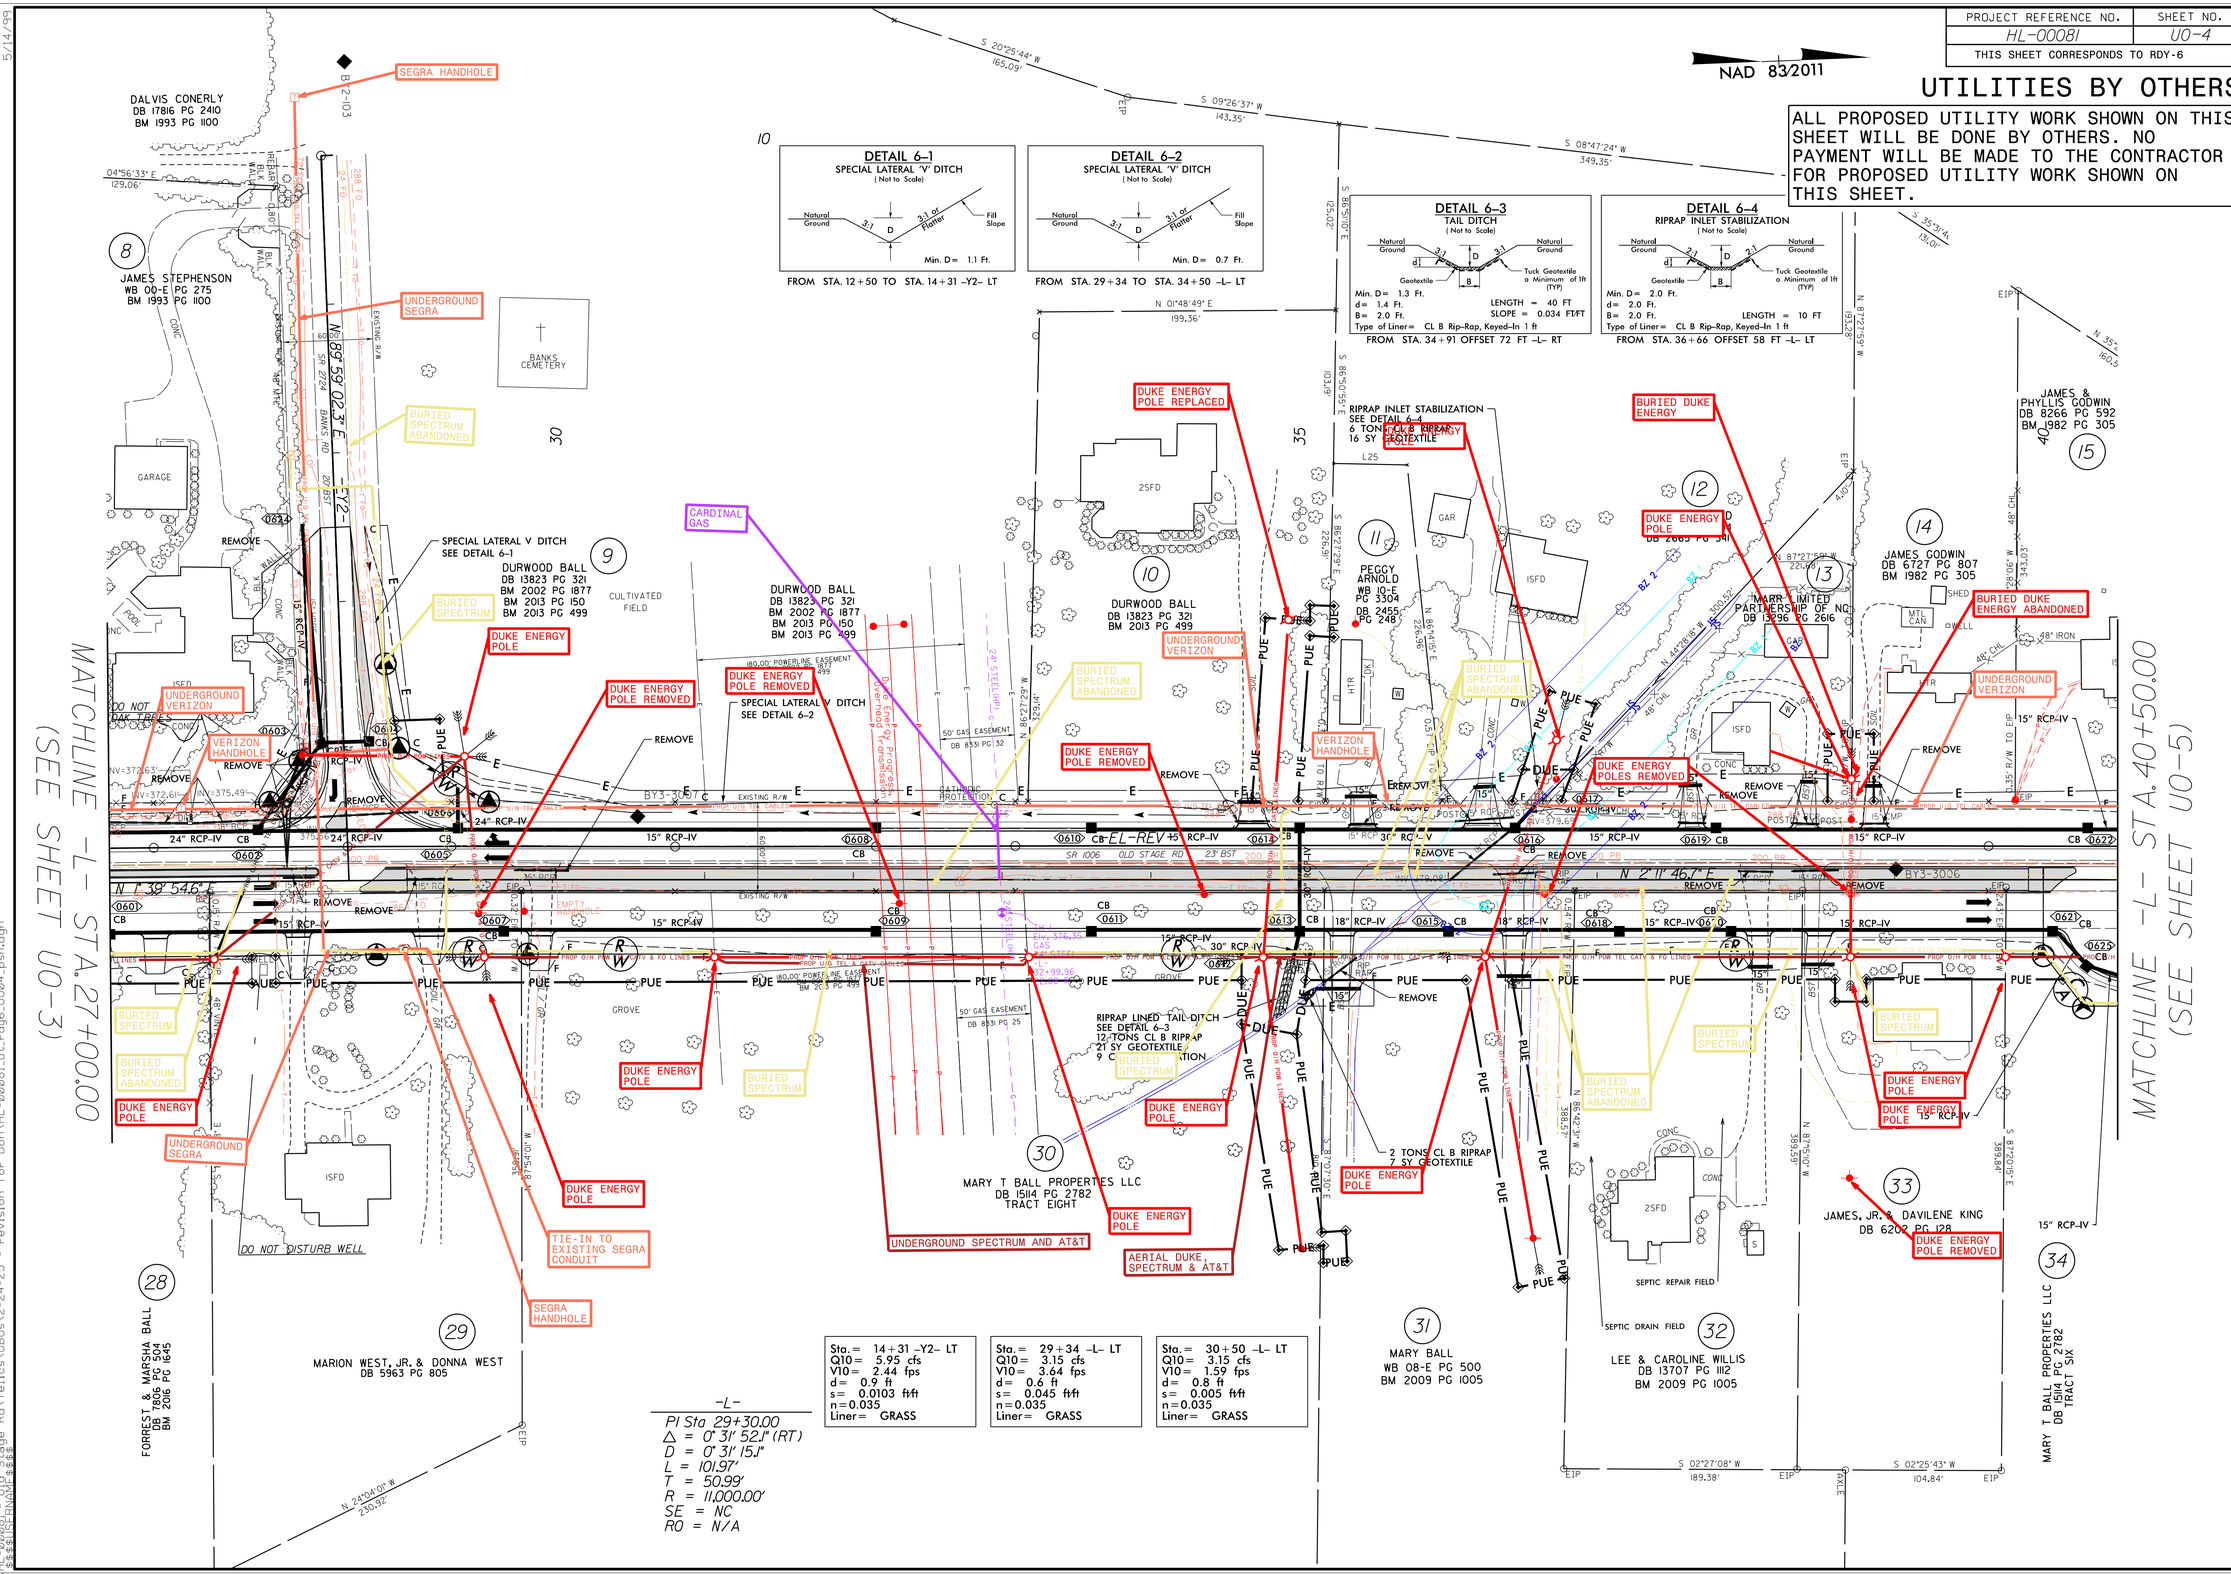

5/14/99

27-MAR-2025 18:26
$$$$CENVIRON$$$$
Summit\HL-00081 - Old Stage Rd\Telics\UBOs\2-24-25 - revision for Don\HL-00081_ut_rdy6_U004_psh.dgn