Docusign Envelope ID: E7A69DA8-3095-4B1C-90E7-ECDA503CFB5C

TIP NO.	SHEET NO.
B-4838	PMP-6

APPROVED: _____

DATE: _____

SEAL

NORTH CAROLINA PROFESSIONAL ENGINEER SEAL 018122 JEFFREY A. KOONTZ 1/19/2025

DocuSigned by: Jeffrey A. Koontz B4EBFECC02384F7...

DOCUMENT NOT CONSIDERED FINAL UNLESS ALL SIGNATURES COMPLETED

AECOM

NC FIRM LICENSE No: F-0342
5438 Wade Park Blvd, Suite 200
Raleigh, NC 27607
(919) 461-1100

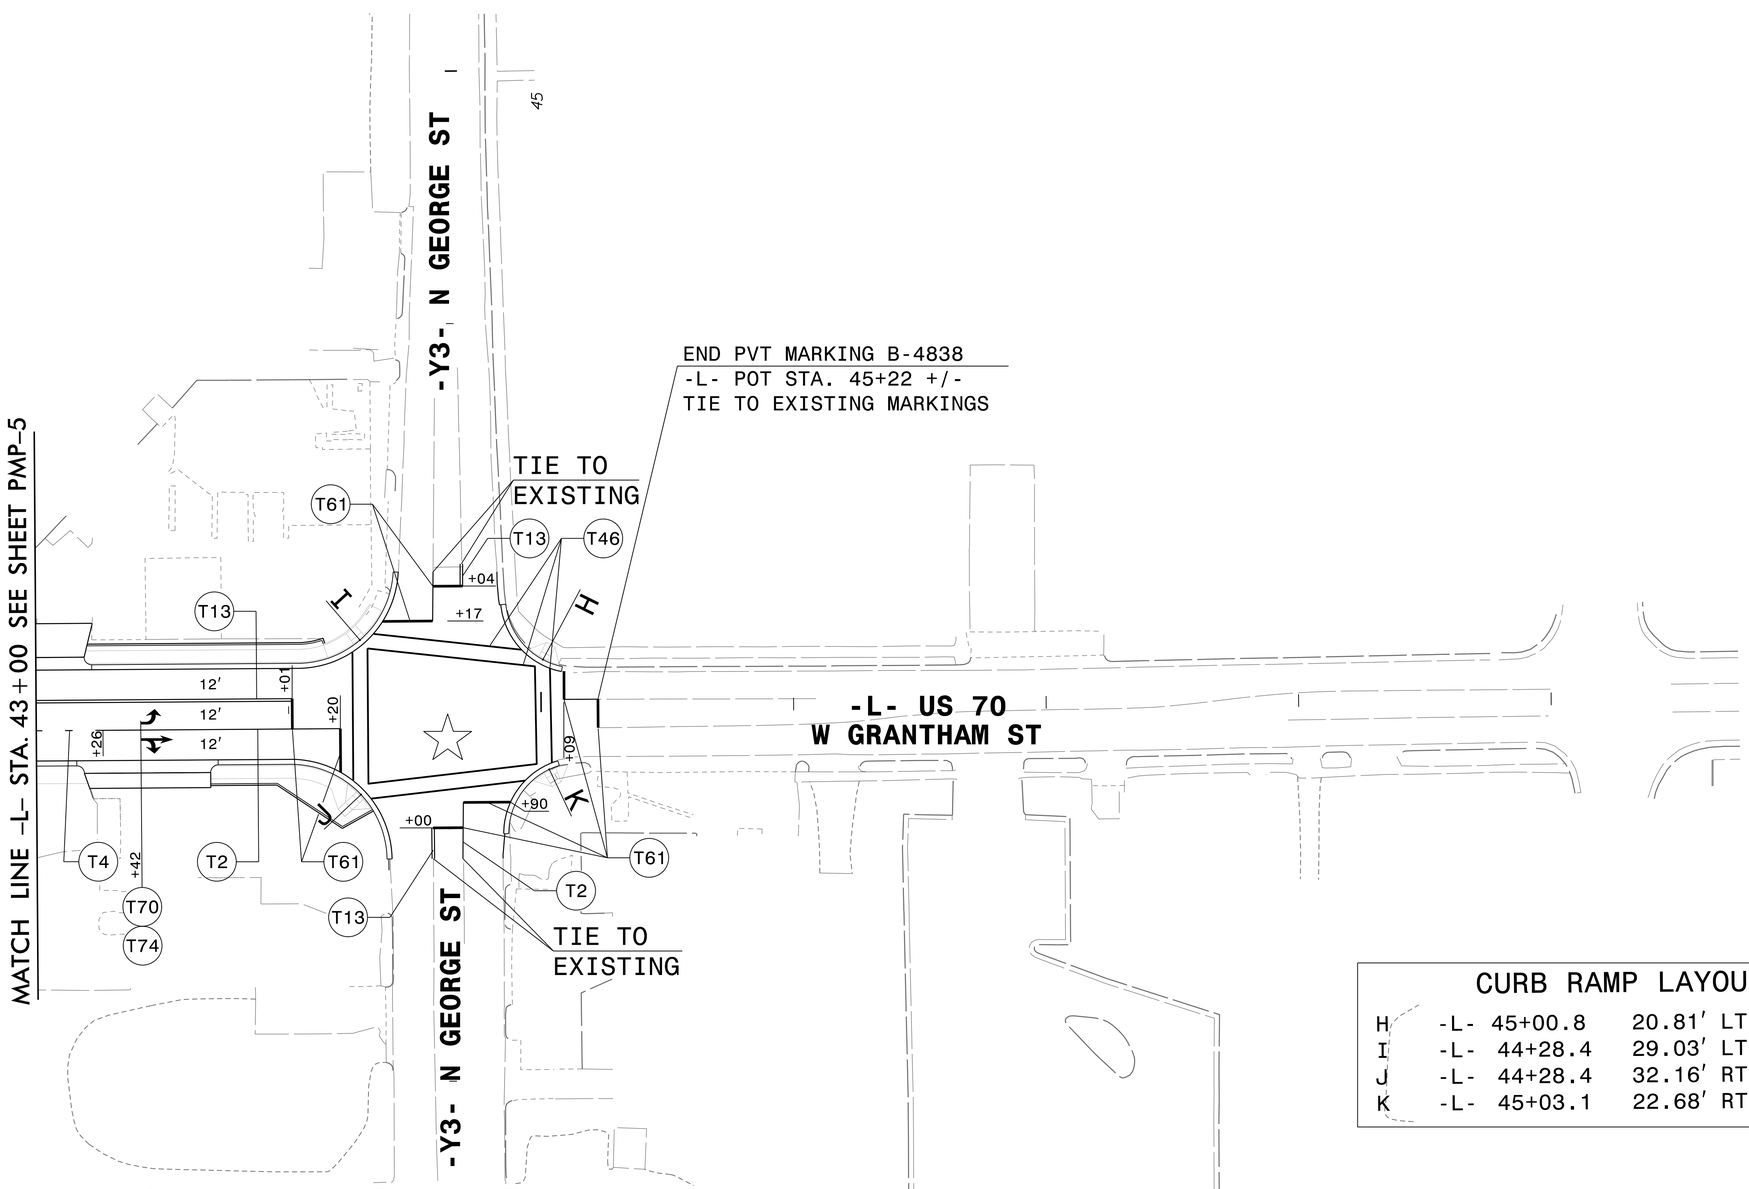

CURB RAMP LAYOUT

H	-L-	45+00.8	20.81′ LT (STD)
I	-L-	44+28.4	29.03′ LT (TYPE 2B)
J	-L-	44+28.4	32.16′ RT (STD)
K	-L-	45+03.1	22.68′ RT (STD)

FINAL PAVEMENT MARKING SCHEDULE

SYMBOL	DESCRIPTION THERMOPLASTIC
T2	WHITE SOLID LINE (4″, 90 MIL)
T4	3 FT.-9 FT./SP WHITE MINISKIP (4″, 90 MIL)
T11	YELLOW SINGLE CENTER (4″, 90 MIL)
T12	10FT. YELLOW SKIP (4″ 90 MIL)
T13	YELLOW DOUBLE CENTER (4″ 90 MIL)
T20	WHITE EDGELINE (6″, 90 MIL)
T21	WHITE SOLID LANE LINE (6″, 90 MIL)
T22	10FT. WHITE SKIP (6″, 90 MIL)
T23	3FT.-9FT./SP WHITE MINISKIP (6″, 90 MIL)
T24	2FT.-6FT./SP WHITE MINISKIP (6″, 90 MIL)
T30	YELLOW EDGELINE (6″, 90 MIL)
T31	YELLOW SINGLE CENTER (6″, 90 MIL)
T33	YELLOW DOUBLE CENTER (6″, 90 MIL)
T46	WHITE CROSSWALK LINE (8″, 90 MIL)
T50	WHITE GORELINE (12″, 90 MIL)

SYMBOL	DESCRIPTION THERMOPLASTIC
T53	WHITE SOLID LANE LINE (12″, 90 MIL)
T54	3 FT.-9 FT./SP WHITE MINISKIP (12″, 90 MIL)
T61	WHITE STOPBAR (24″, 90 MIL)
T62	WHITE CROSSWALK LINE (24″, 90 MIL)
T70	LEFT TURN ARROW (90 MIL)
T71	RIGHT TURN ARROW (90 MIL)
T72	STRAIGHT ARROW (90 MIL)
T74	COMBO. RIGHT/STRAIGHT ARROW (90 MIL)
T75	COMBO. LEFT/RIGHT ARROW (90 MIL)
T100	ALPHANUMERIC CHARACTER (90 MIL)
T103	24″ YIELD LINE TRIANGLE (90 MIL)
T104	ROUTE SHIELD 6 FT x 15 FT
	DESCRIPTION COLD APPLIED PLASTIC, TYPE III
C13	YELLOW DOUBLE CENTER (4″)
C42	YELLOW DIAGONAL (8″)

PAVEMENT MARKING DETAIL

11/19/2025
c:\pwworking\usnc\dms06385\B4838_pmp_psh06.dgn
jeff.koontz