PROJECT REFERENCE NO.	SHEET NO.
HI-0005	4
R/W SHEET NO.	____

ROADWAY DESIGN ENGINEER

NORTH CAROLINA PROFESSIONAL SEAL 056044 ENGINEER DANIEL C. UHRICH

Docu... Daniel Uhrich

S1R6A95FE1E400

DOCUMENT NOT CONSIDERED FINAL UNLESS ALL SIGNATURES COMPLETED

NC GRID NAD 83 NA 2011

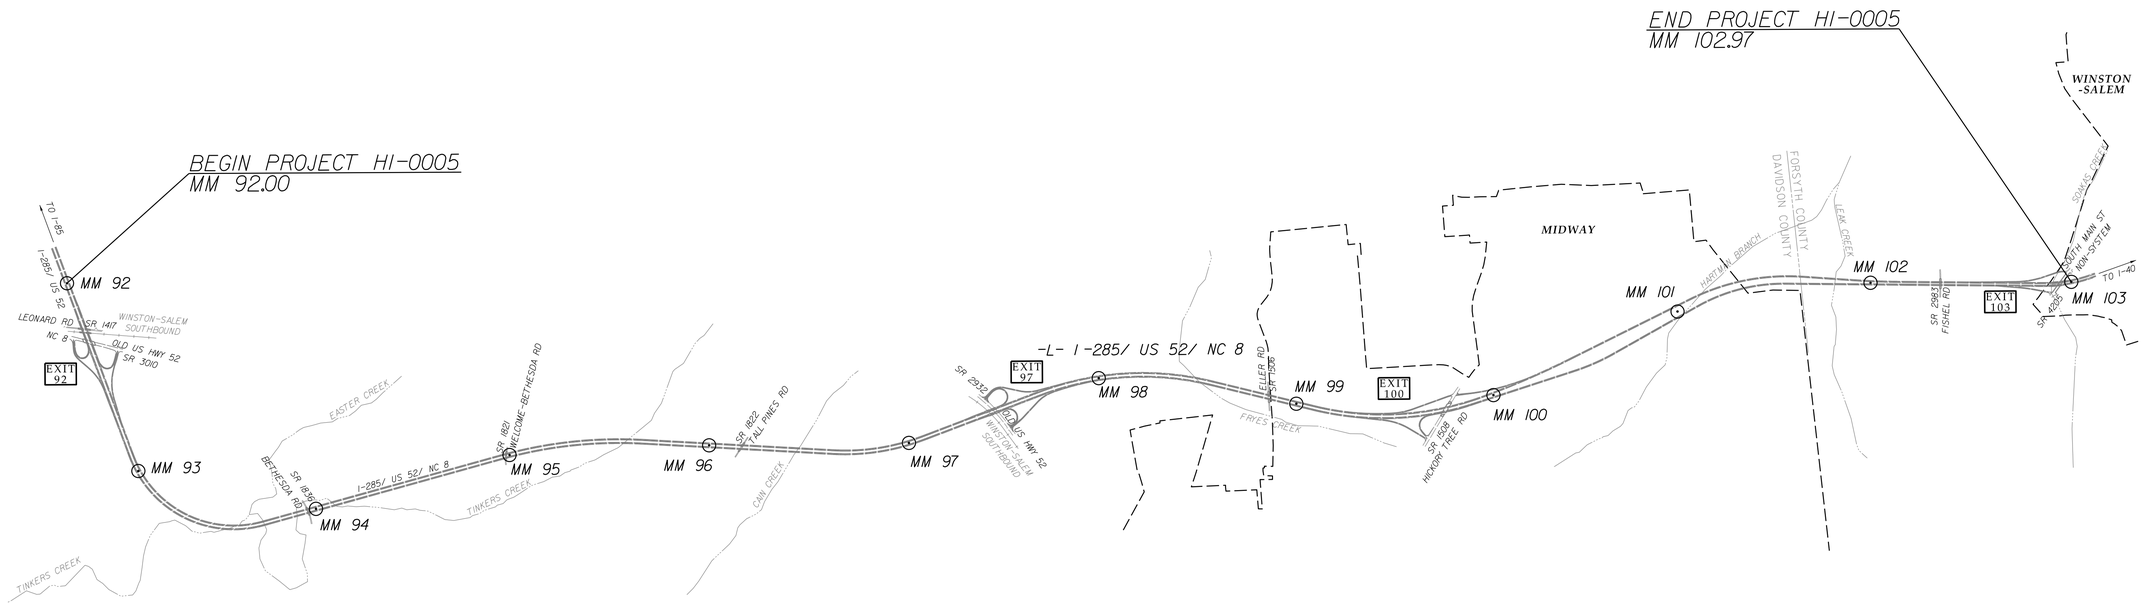

NOTE: FOLLOWING DIAMOND GRINDING, THE CONTRACTOR SHALL INSTALL NEW POLYUREA AND COLD APPLIED PLASTIC PAVEMENT MARKINGS (SAME AS EXISTING) AND TIE INTO EXISTING PAVEMENT MARKINGS.

NOT TO SCALE

REVISIONS

8/17/99

13-JUN-2025 08:45
S:\Project Development\TIP_Projects_HI\HI-0005_US52_DavidsonCo\Roadway\HI-0005_ddp_psh4.dgn
$$$$USERNAME$$$$