INSTALL MATTING FOR EROSION CONTROL IN THE PROPOSED DITCH LINE. SEE SHEET EC-3 FOR STATION RANGES

Place Matting for Erosion Control on Slope as Work Allows. See Sheet EC-3 for Station Ranges

Place Matting for Erosion Control on Slopes Adjacent to Permitted Wetlands as Work Allows.

UTILIZE FABRIC INSERT INLET PROTECTIONS IN LIEU OF ROCK INLET SEDIMENT TRAP TYPE C WHERE WATER MAY POND ON THE ROADWAY IN AREAS WHERE LIVE TRAFFIC IS PRESENT.

REVISIONS

FINAL PHASE
EROSION CONTROL FOR
CONSTRUCTION SHEET 6

Kimley»Horn ©2025
200 S. TRYON ST. • CHARLOTTE, NC 28202

RIGHT-OF-WAY REV.

CONST. REV.

PROJECT REFERENCE NO.	SHEET NO.
U-6105	EC-9/CONST.6

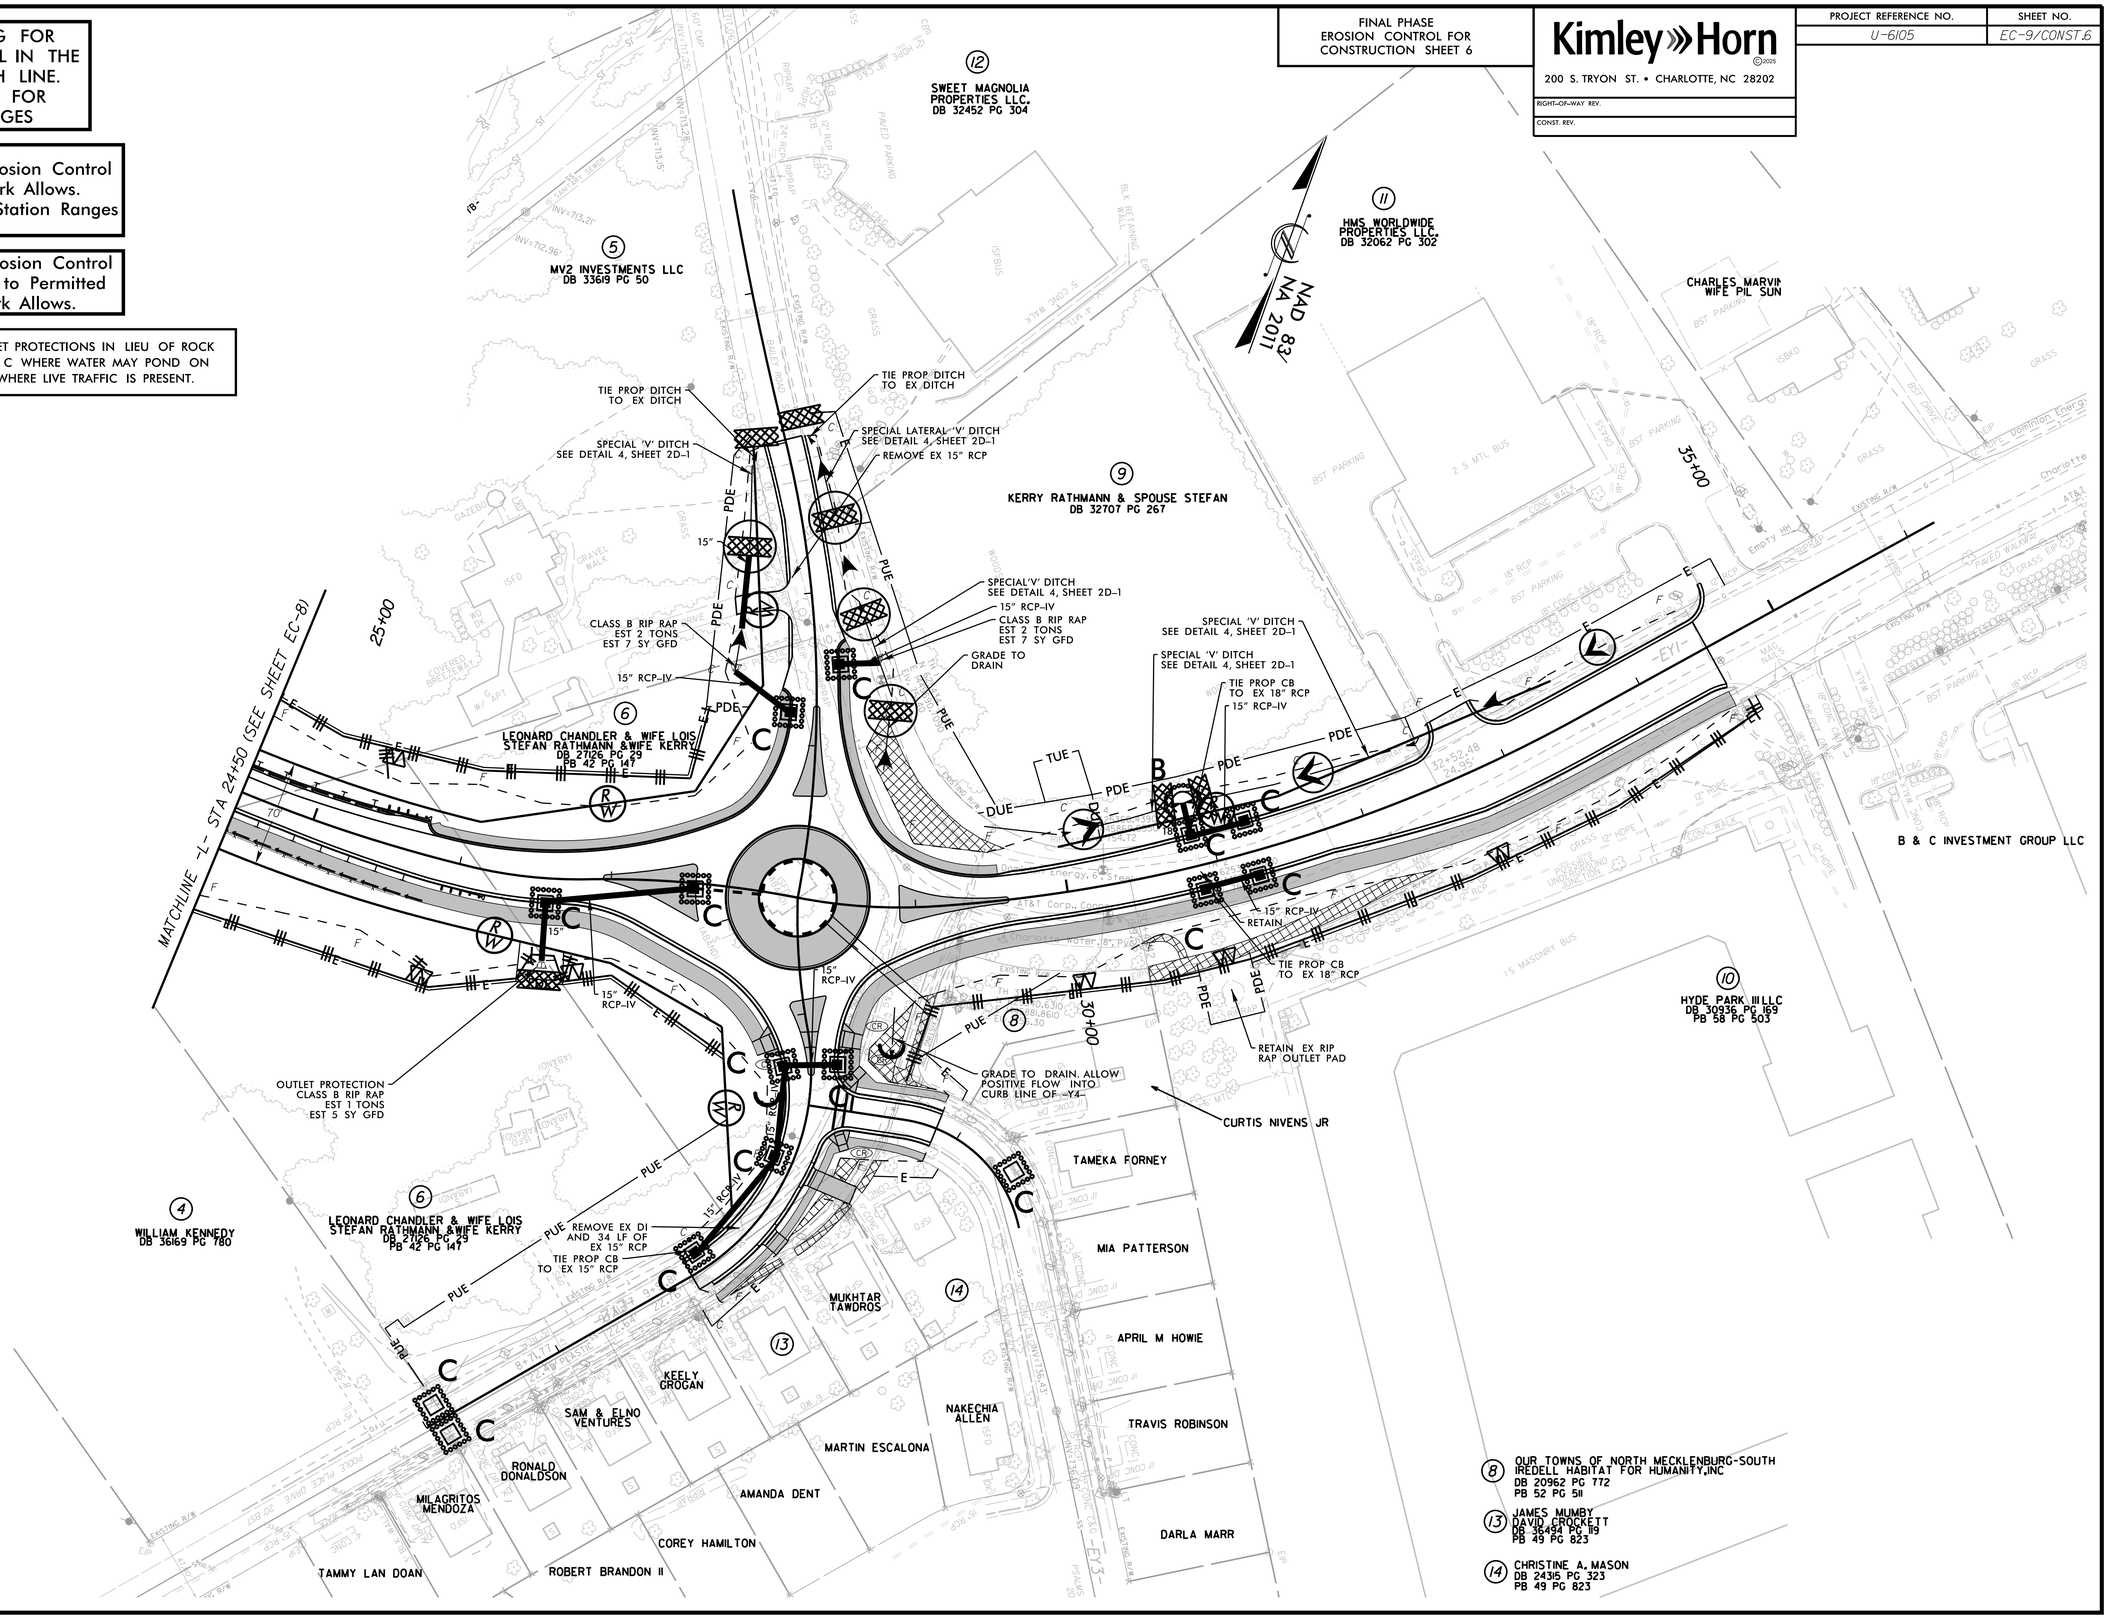

8/26/2025 K:\CHL_PRJ\011036528 - U-6105 (Bailey Rd Ext)\Erosion Control\Plan Sheets\Final\U-6105_ero_psh_9.dgn