| PROJECT REFERENCE NO. | SHEET NO. |
|---|---|
| I-6001 | EC-6/CONST.32 |
| R/W SHEET NO. | |
| ROADWAY DESIGN ENGINEER | HYDRAULICS ENGINEER |

**CLEARING & GRUBBING EROSION CONTROL FOR CONSTRUCTION SHEET 32**

NOTE:
PLACE TEMPORARY ROCK SEDIMENT DAMS TYPE – B AND TEMPORARY ROCK SILT CHECKS TYPE – A AT DRAINAGE OUTLETS.

MP–092–00301

NC GRID
NAD 83 NA 2011

100′ 0′ 100′
GRAPHIC SCALE

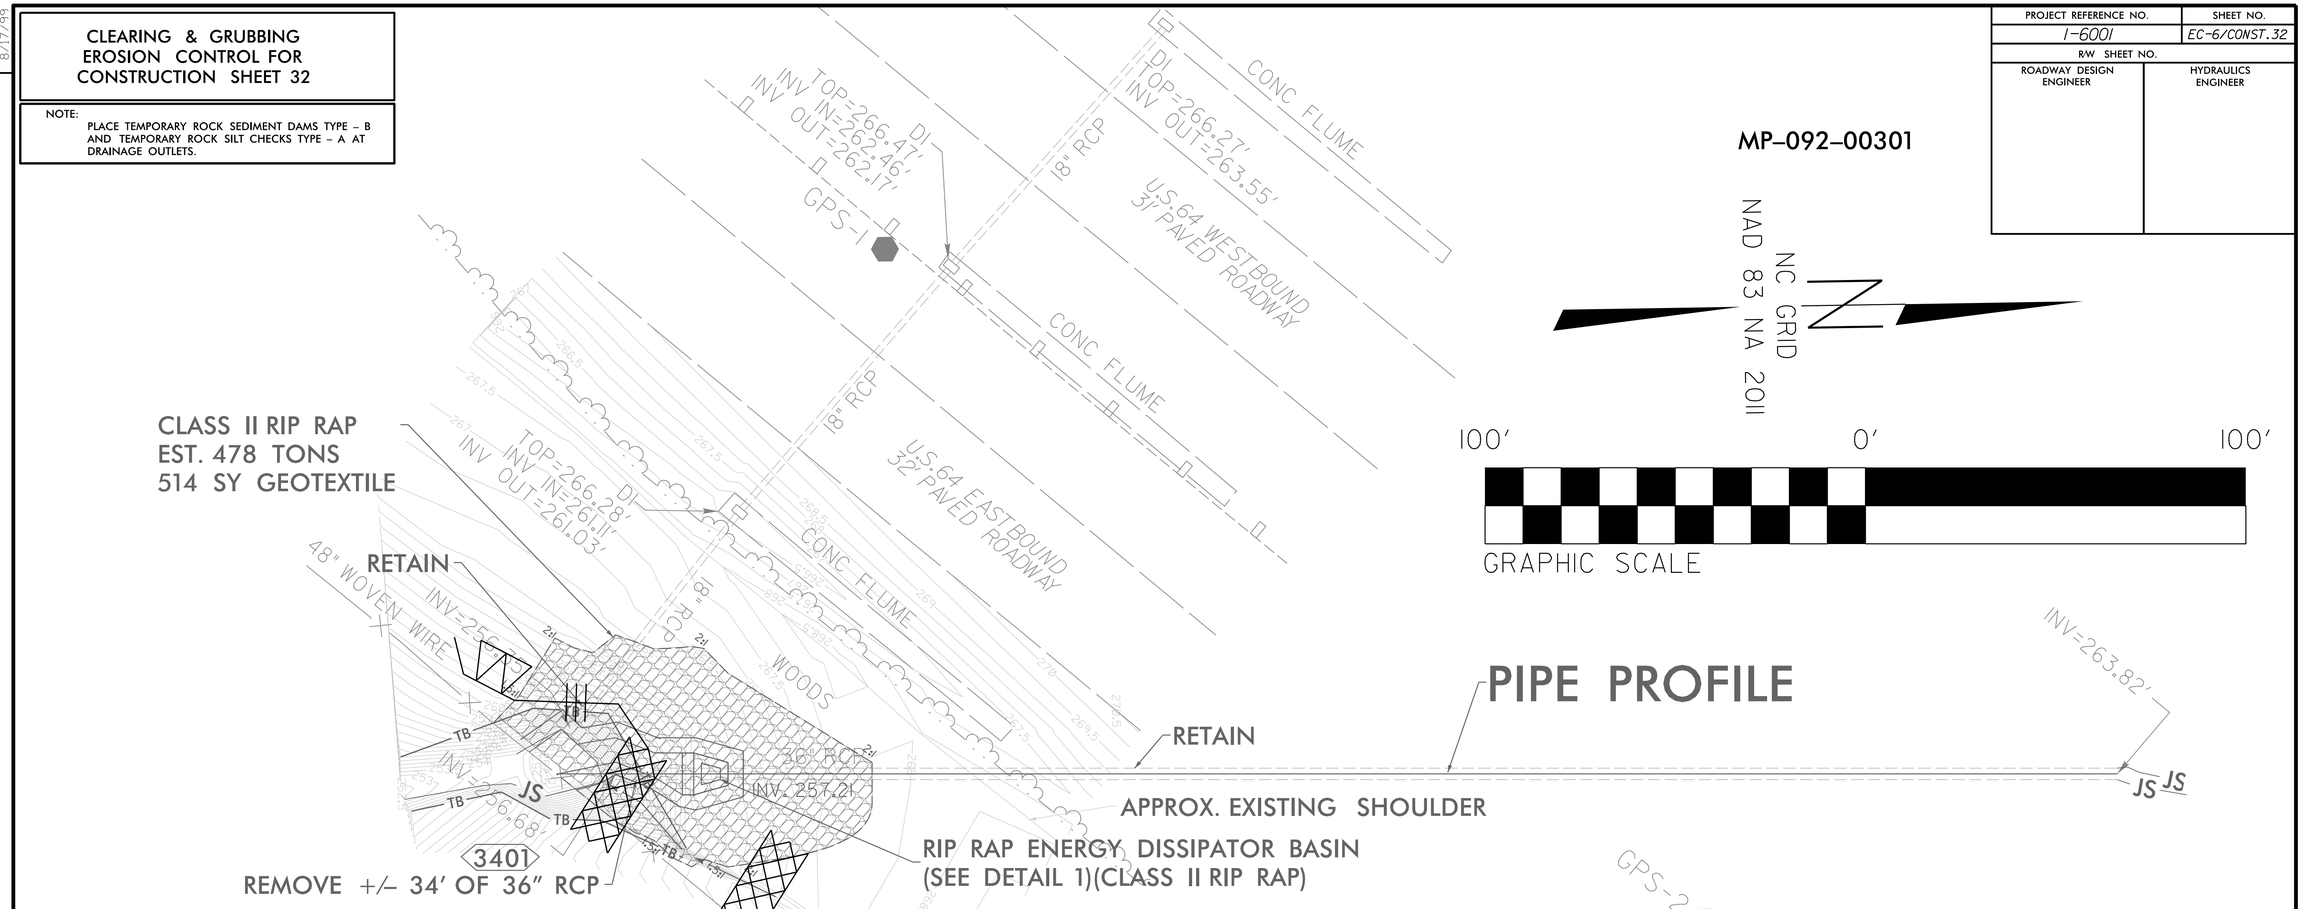


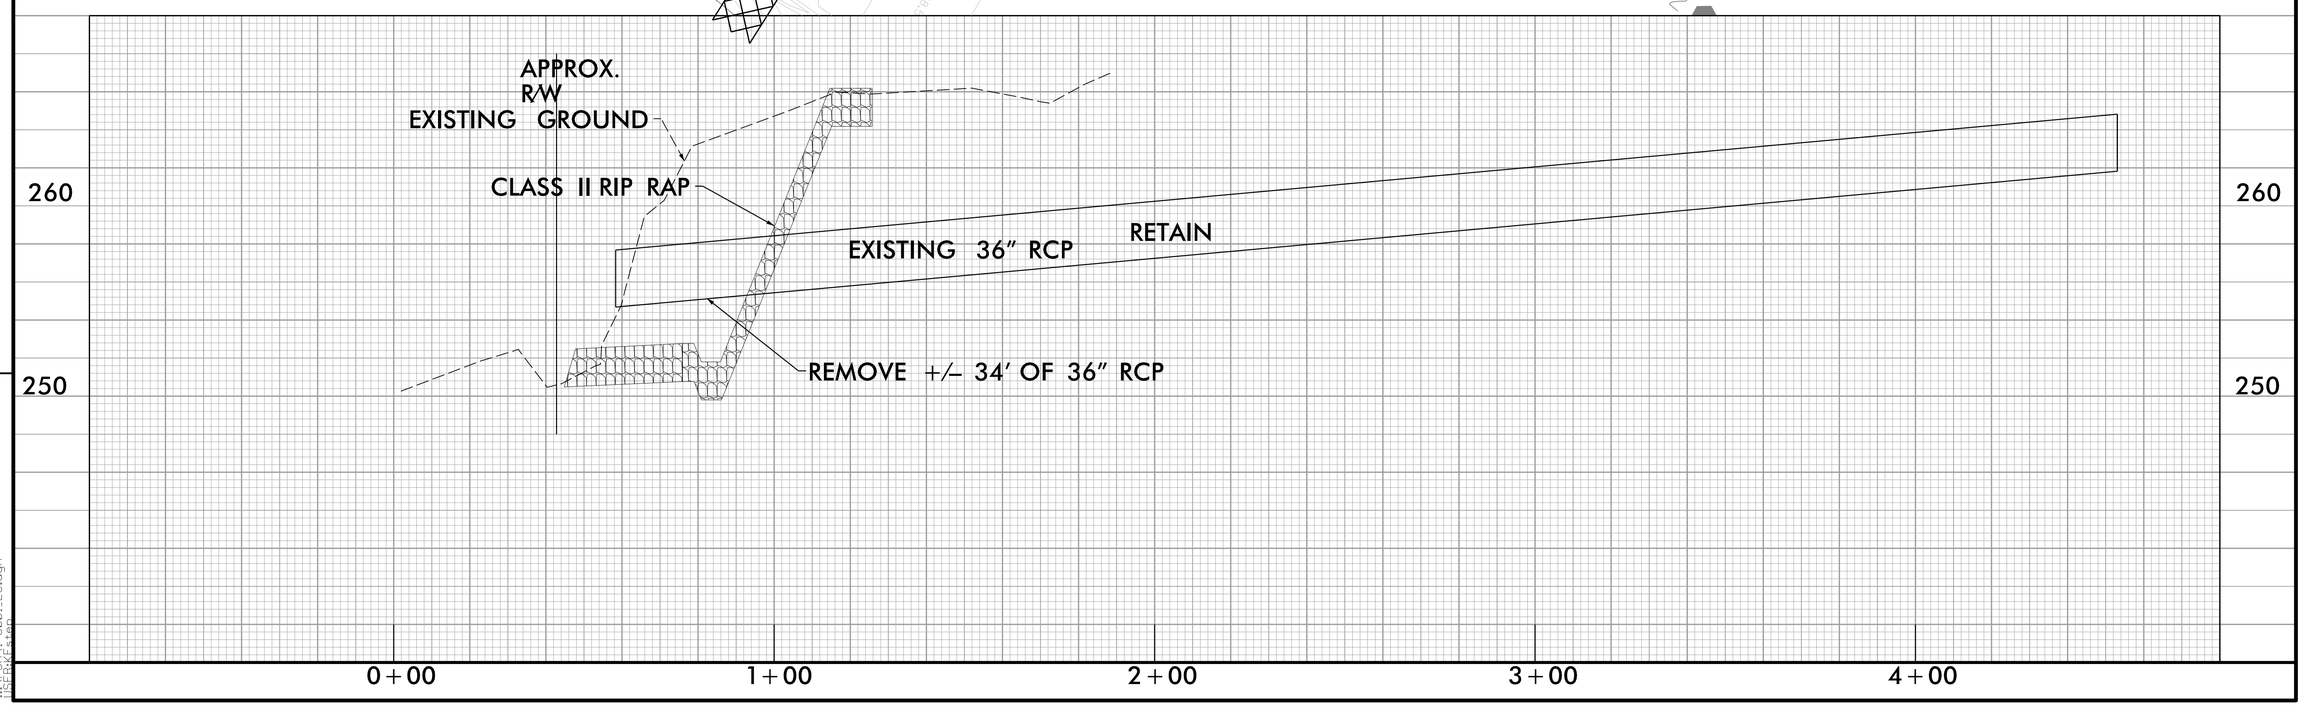


REVISIONS

8/17/99

11/4/2025
I:\PROJ\I-6001_EC.dgn
USER:KEEP